EXISTING

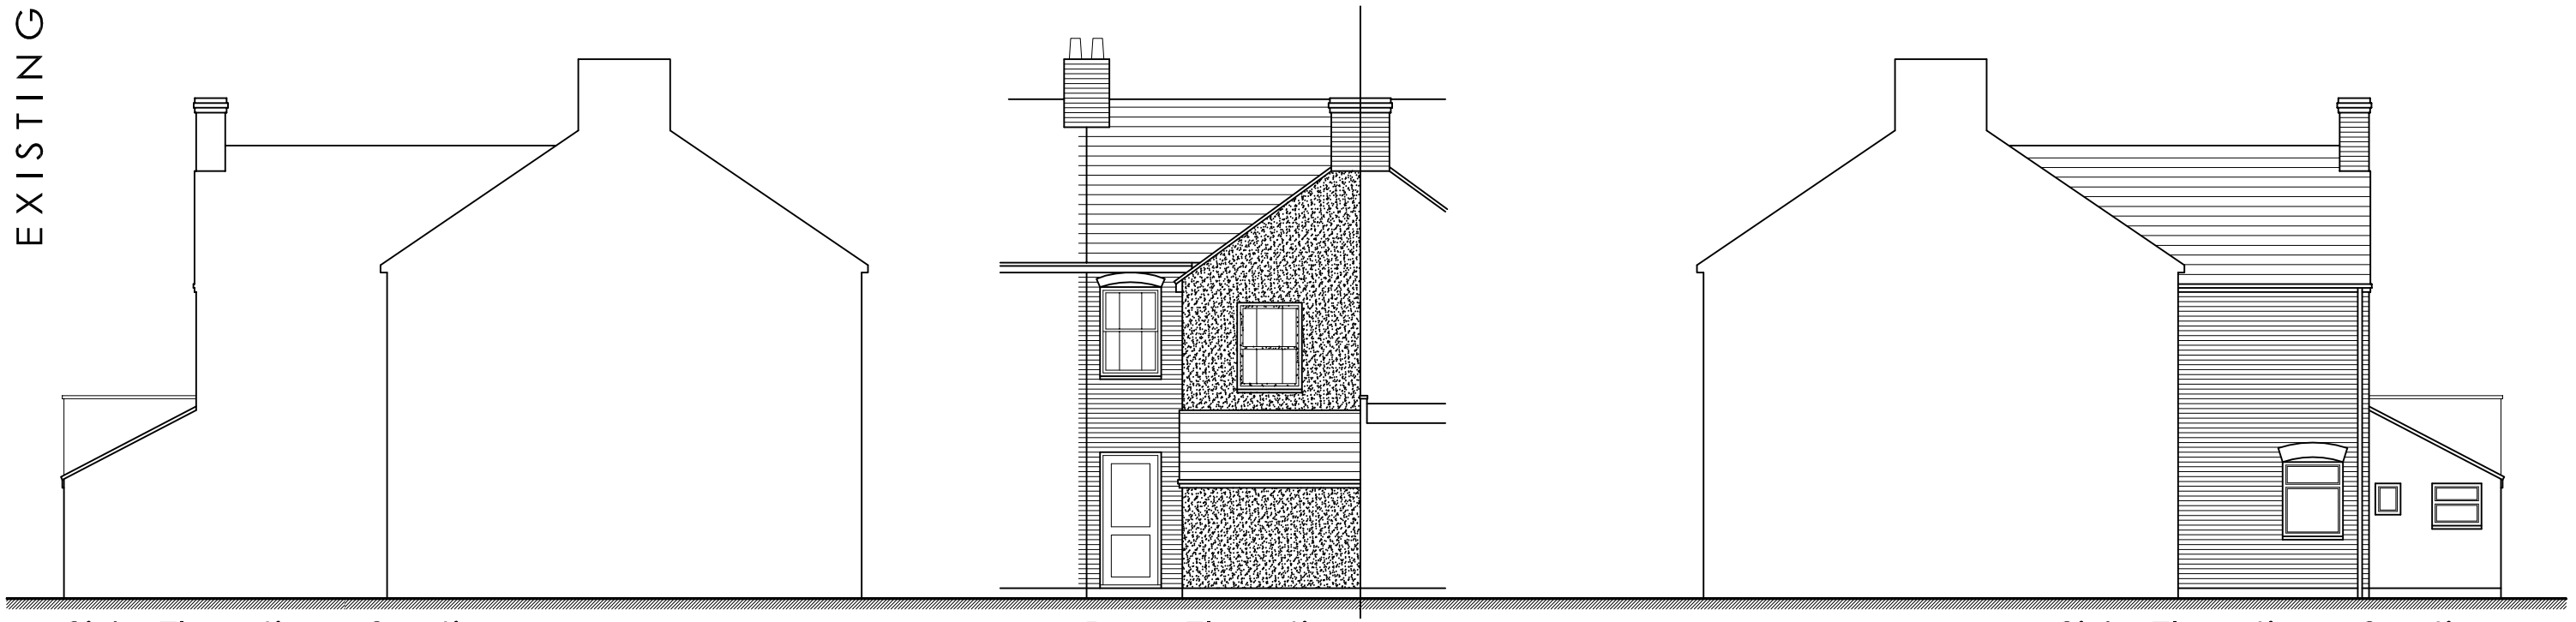

Side Elevation - Section | Rear Elevation | Side Elevation - Section

PROPOSED

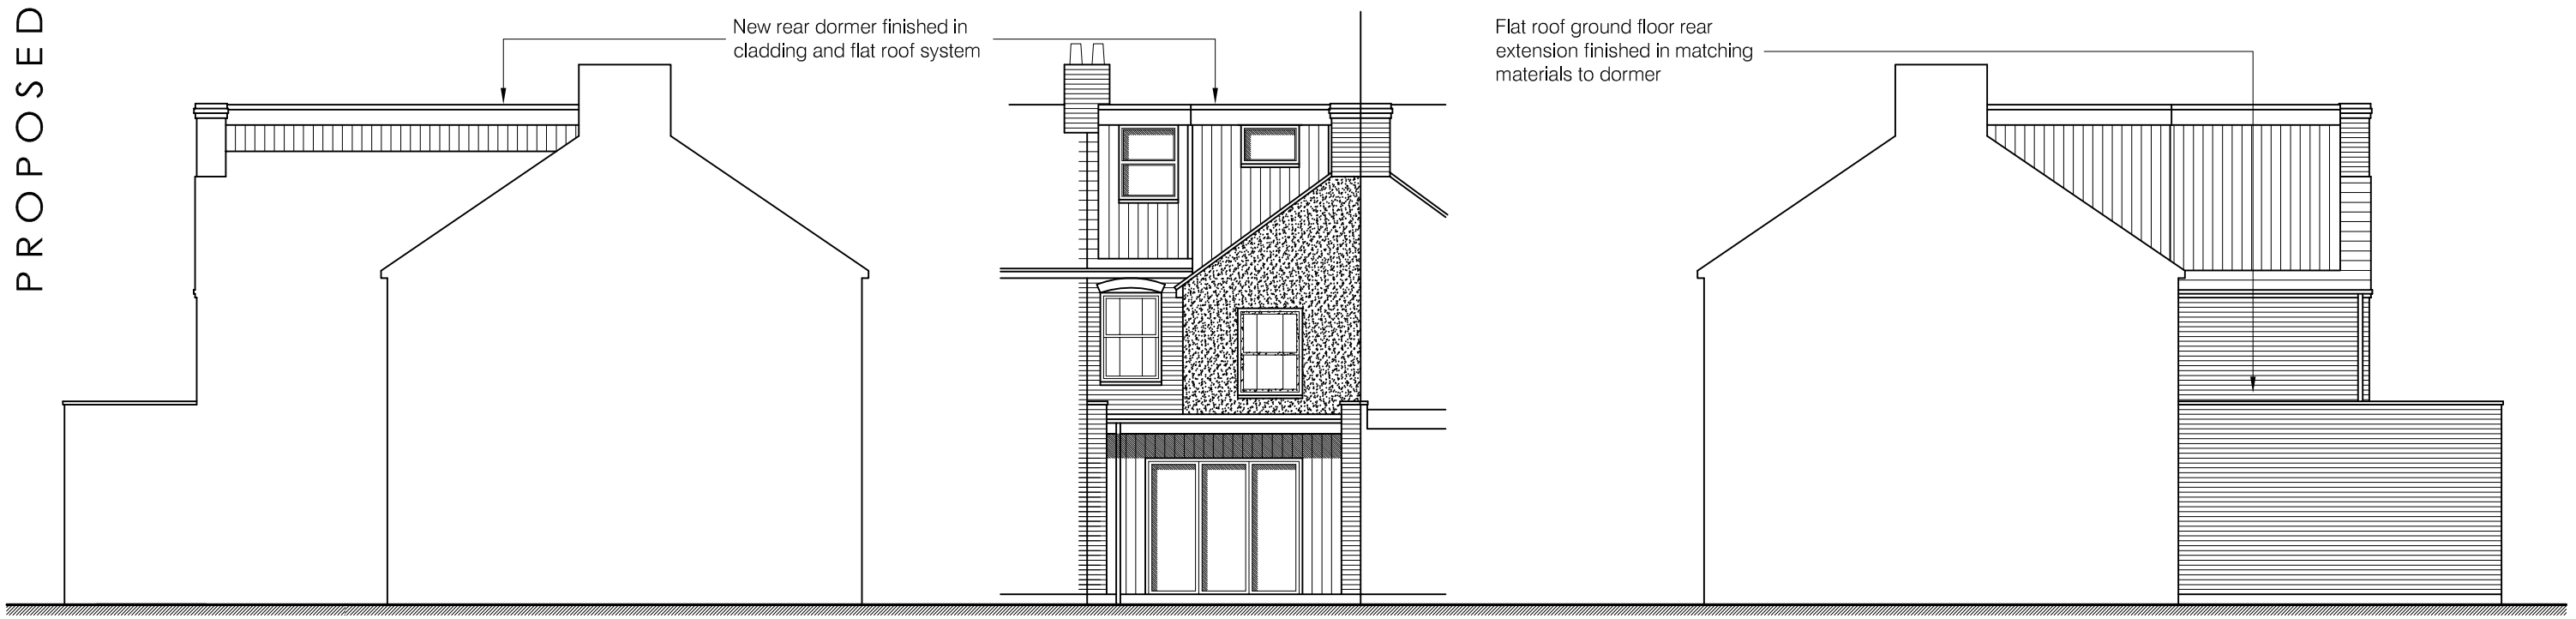

Side Elevation - Section | Rear Elevation | Side Elevation - Section

Notes:

Setting Out Dimensions;
All dimensions and levels shown on drawings to be checked prior to commencement of work, any discrepancies to be reported to the Architect.

Information should be read in conjunction with the following ;

Client to serve Party Wall Notice to neighbouring properties where applicable

Subject to Statutory Approvals

1:	1	0.1 m
1:	20	2 m
1:	50	5 m
1:	100	10 m
1:	200	20 m
1:	500	50 m
1:	1250	125 m

preliminary

CONTRACT
Proposed Loft Conversion & Extension
19 Bunyan Road, Hitchin,
Hertfordshire

DRAWING TITLE
Existing and Proposed Elevations

SCALE 1:100 | DRAWING NUMBER | REVISION
DATE Mar 2018 | P02
DRAWN JEI
JOB NUMBER CD-01 | CHECKED BY

redshed design
47 Hoo Road
Meppershall
Bedfordshire
sg17 5lp

telephone: 01462 807175,07884008970
fax: 01462 807175
e-mail: james/karen@redsheddesign.co.uk
www.redsheddesign.co.uk