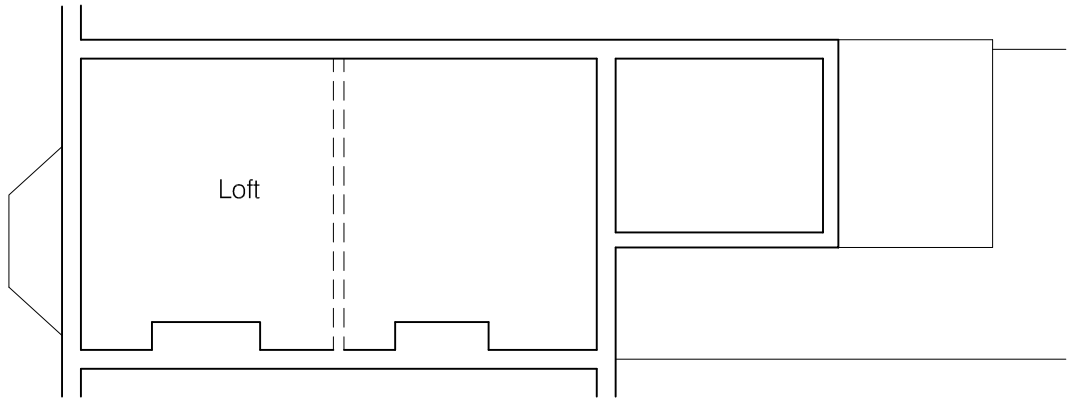

Loft Plan scale 1:100

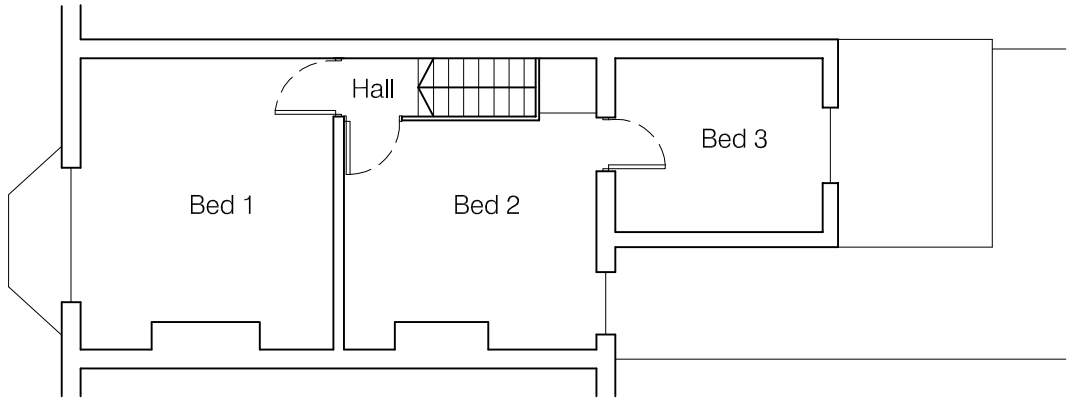

First Floor Plan scale 1:100

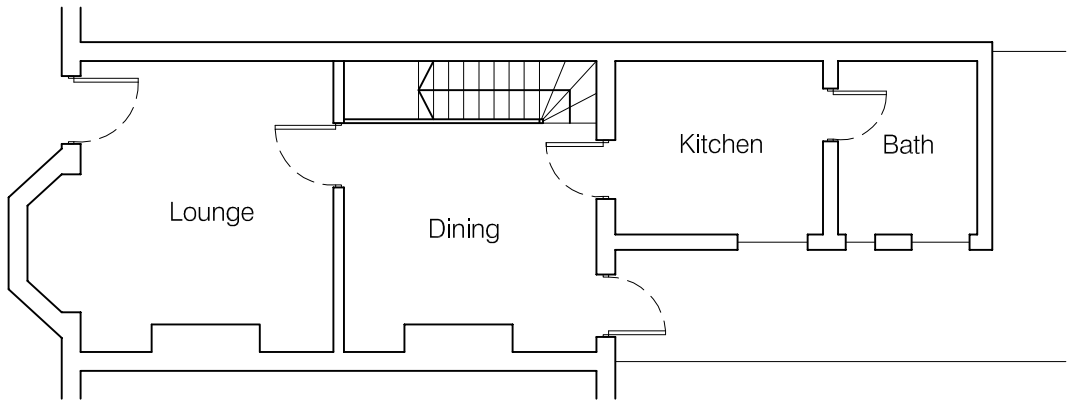

Ground Floor Plan scale 1:100

Notes:

Setting Out Dimensions;
All dimensions and levels shown on drawings to be checked prior to commencement of work, any discrepancies to be reported to the Architect.

Information should be read in conjunction with the following ;

Client to serve Party Wall Notice to neighbouring properties where applicable

Subject to Statutory Approvals

1:	1	0.1 m
1:	20	2 m
1:	50	5 m
1:	100	10 m
1:	200	20 m
1:	500	50 m
1:	1250	125 m

preliminary

REd SHeD design

CONTRACT
Proposed Loft Conversion & Extension
19 Bunyan Road, Hitchin,
Hertfordshire

DRAWING TITLE
Existing Floor Plans

SCALE	DRAWING NUMBER	REVISION
1:100		
DATE Mar 2018	P03	
DRAWN JEI		
JOB NUMBER CD-01		CHECKED BY

redshed design
47 Hoo Road
Meppershall
Bedfordshire
sg17 5lp

telephone: 01462 807175,07884008970
fax: 01462 807175
e-mail: james/karen@redsheddesign.co.uk
www.redsheddesign.co.uk