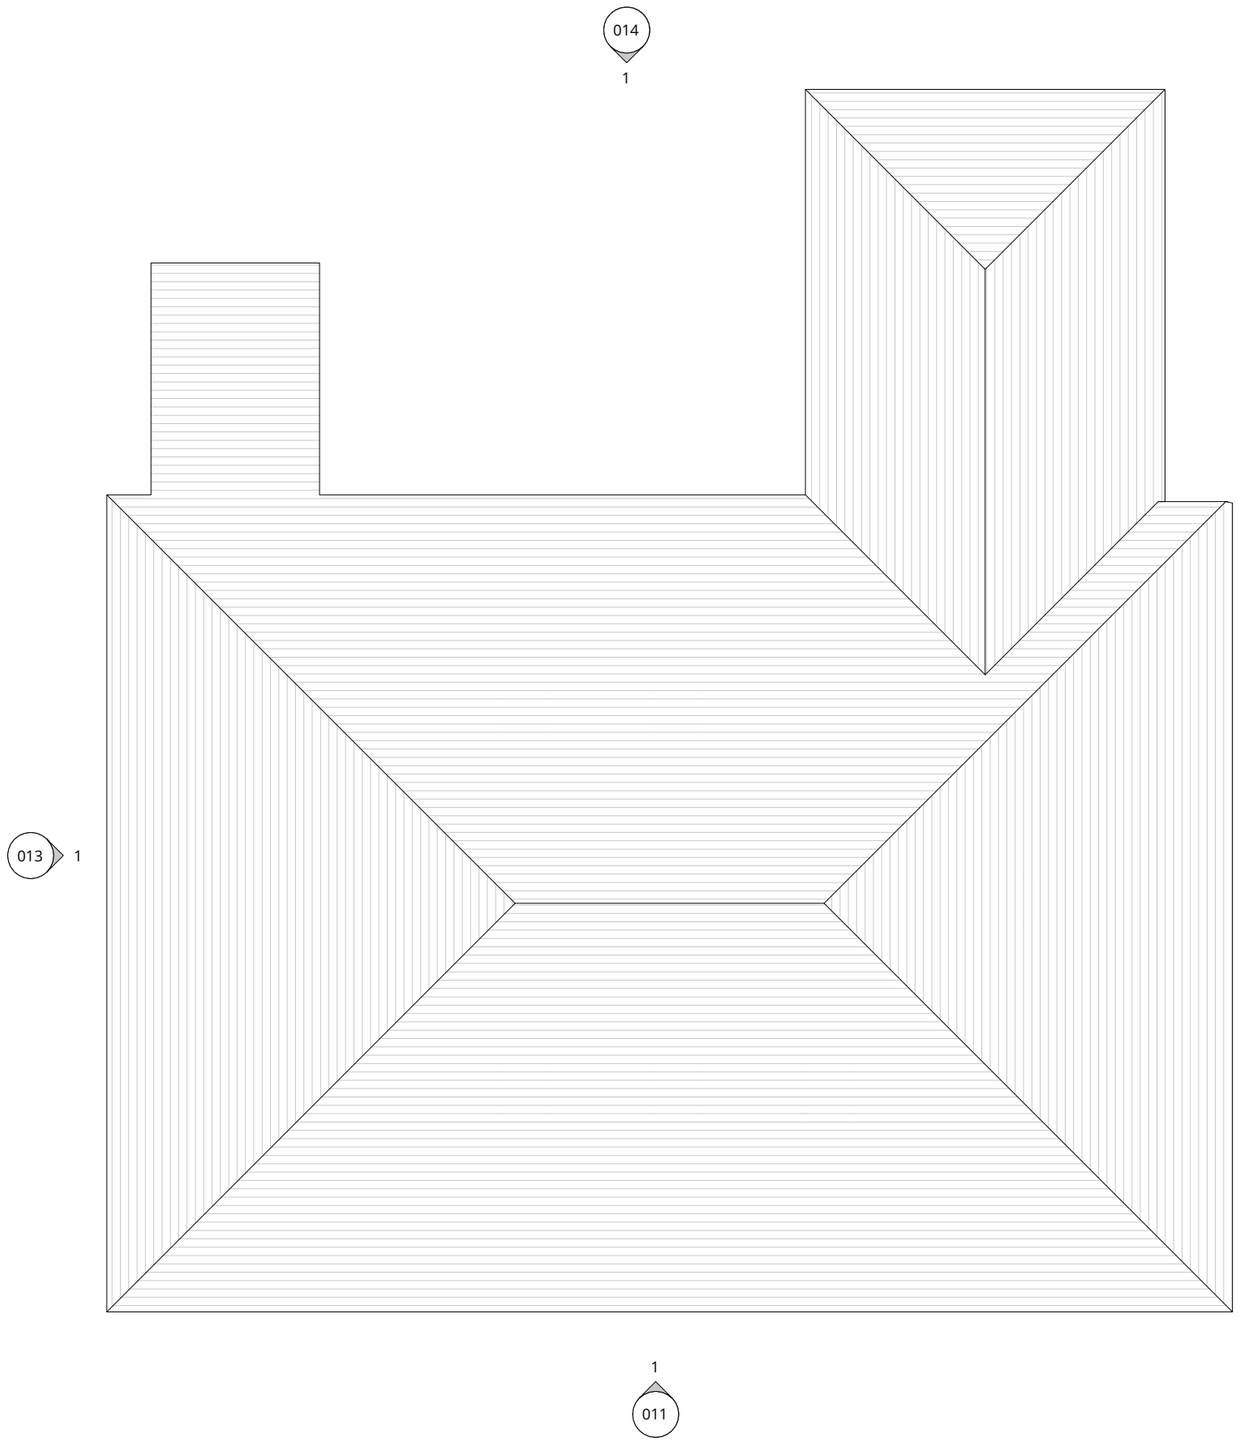

General Notes

This drawing is the © Avebury Projects Ltd.

Do not scale from this drawing

All dimensions are shown to structural elements (unless noted otherwise) and should be checked on site. Any discrepancies to be reported to Avebury Projects Ltd immediately.

Contractor to refer to Existing / Demolition & Proposed Architectural drawings, Supporting Information, Supplier & Specialist Information and Architectural Specification.

Unless amended by the Specification all materials and workmanship are to comply with the latest editions of relevant British Standards Institution Specifications and Codes of Practice (unless registered under previous regulations). Proprietary materials are to be used strictly in accordance with the manufacturer's recommended specifications.

All structural and M&E information shown on drawings is indicative. Contractor should refer to SE and M&E Drawings & Specification for further details.

rev	description	drw	date
1	First issue	co	20.11.17

AVEBURY

Avebury Projects Ltd
1 Copperhouse Court
Milton Keynes
MK7 8NL
01908 362660
info@aveburyprojects.com

Oakmont HOMES

Old Park Road
Hitchin

Existing roof plan

Main building

Scale @A3 1 : 100
Issued for information

Status
S2

0 1 2 3 4m

NORTH

Drawing number
OPR - AVE - 01 - RF - DR - A - 020

Revision
P1