



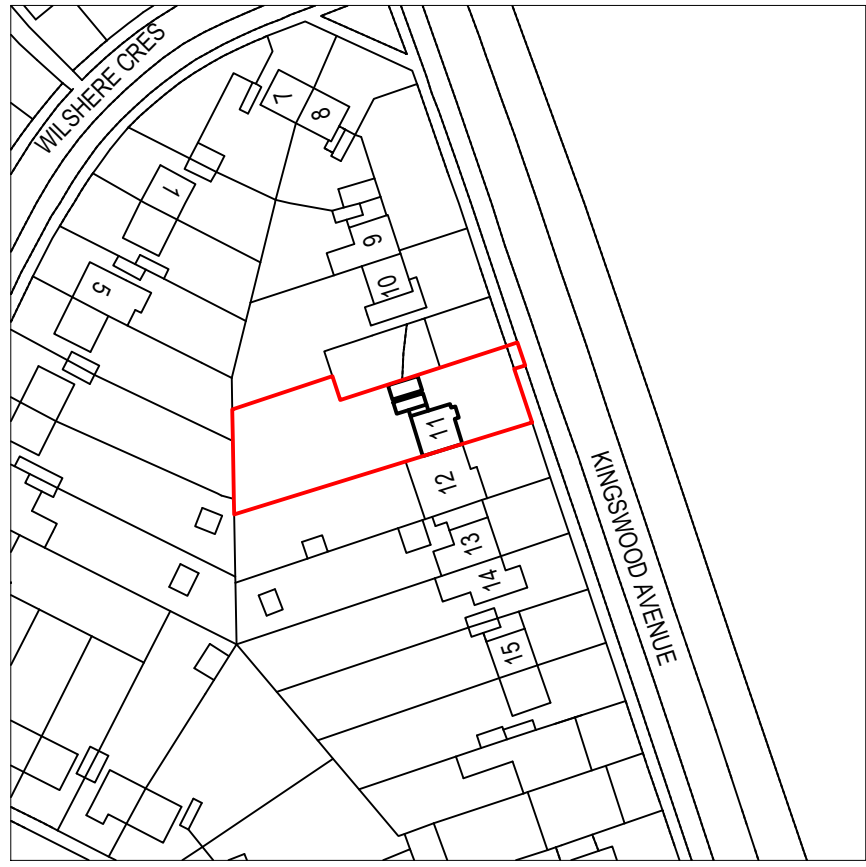



Location Plan
Scale 1:1250
© Crown Copyright and database rights 2025
OS 100047474

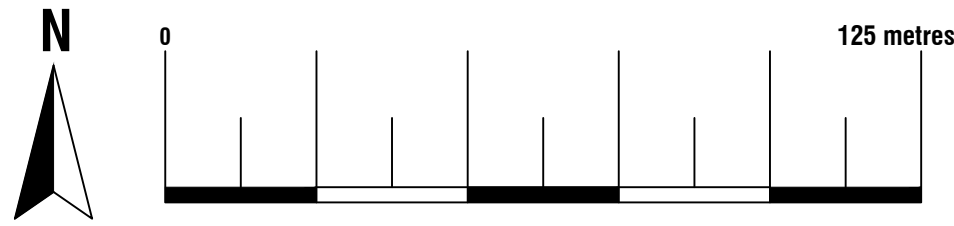


Existing Driveway



Existing Block Plan
Scale 1:500
© Crown Copyright and database rights 2025
OS 100047474

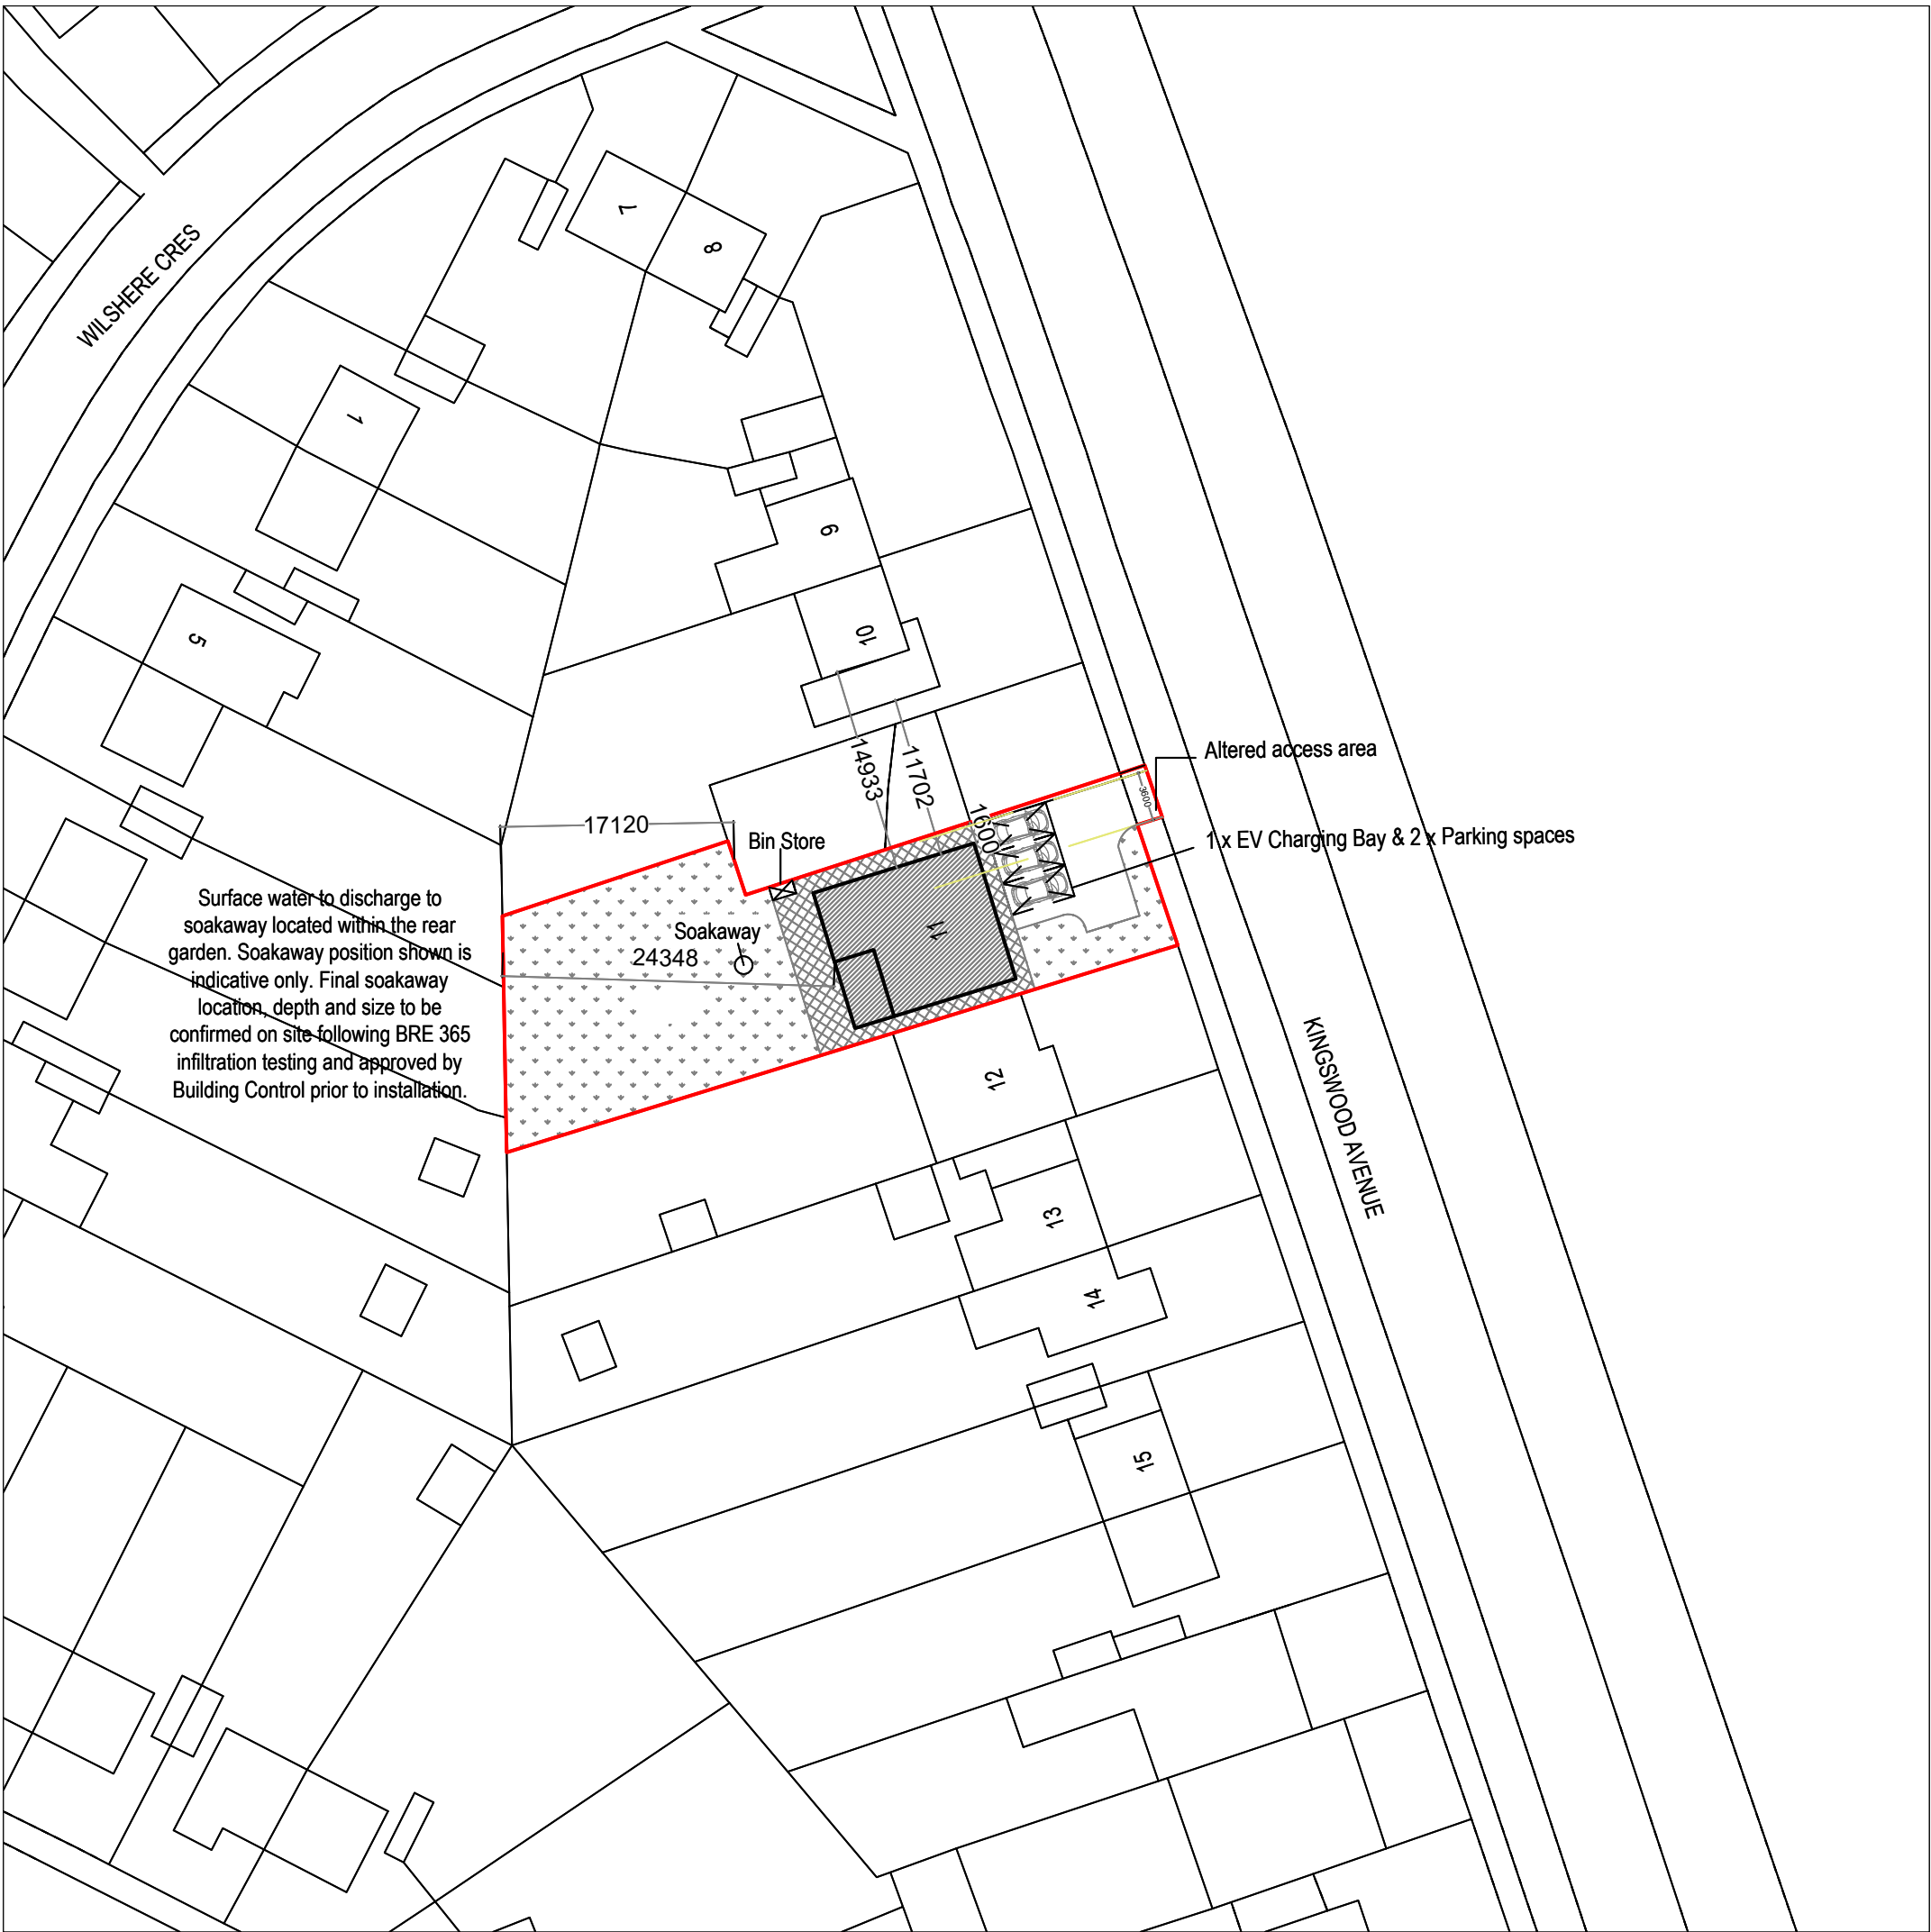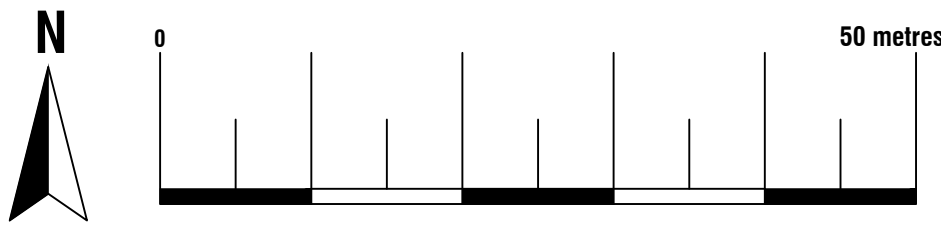

Proposed Block Plan
Scale 1:500
© Crown Copyright and database rights 2025
OS 100047474

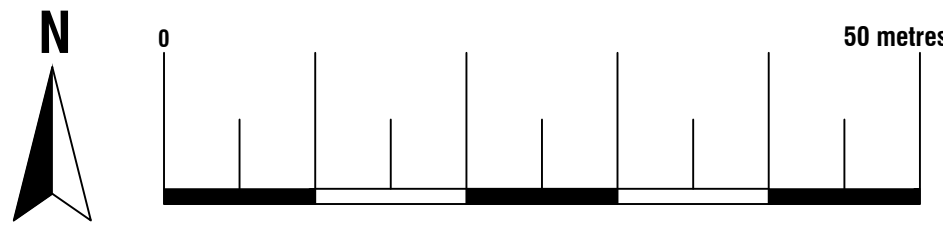

Arkiplan

ArkiPlan Architectural Ltd • Enquiries@ArkiPlan.co.uk
Lytchett House, 13 Freeland Park, Wareham Road, Poole, Dorset, BH16 6FA

Site	11 Kingswood Avenue, Hitchin SG4 0PA, UK	Date	18.02.2026		
		Sheet	25-2263	D01	REV 09
		Job	Newbuild House		
		Scale	1:500, 1:1250 @A1, 1:1000, 1:2500 @A3		
Title Number	HD235506	Title	As Shown		