THIS DRAWING IS A PRINT AND MUST NOT BE SCALED. ANY QUERIES REGARDING DIMENSIONS TO BE TAKEN UP WITH PENTANGLE DESIGN GROUP.

ALL DIMENSIONS OF EXISTING BUILDINGS TO BE VERIFIED ON SITE.

THIS DRAWING IS THE COPYRIGHT OF PENTANGLE DESIGN GROUP AND SHALL NOT BE IN ANY WAY USED OR REPRODUCED WITHOUT THEIR PRIOR WRITTEN CONSENT.

[redacted] NOTES [redacted]

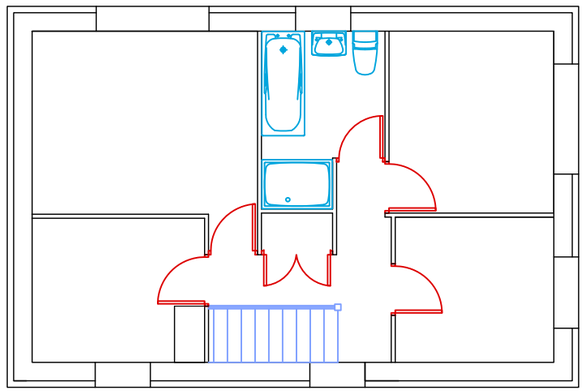

0 5 10 m

N

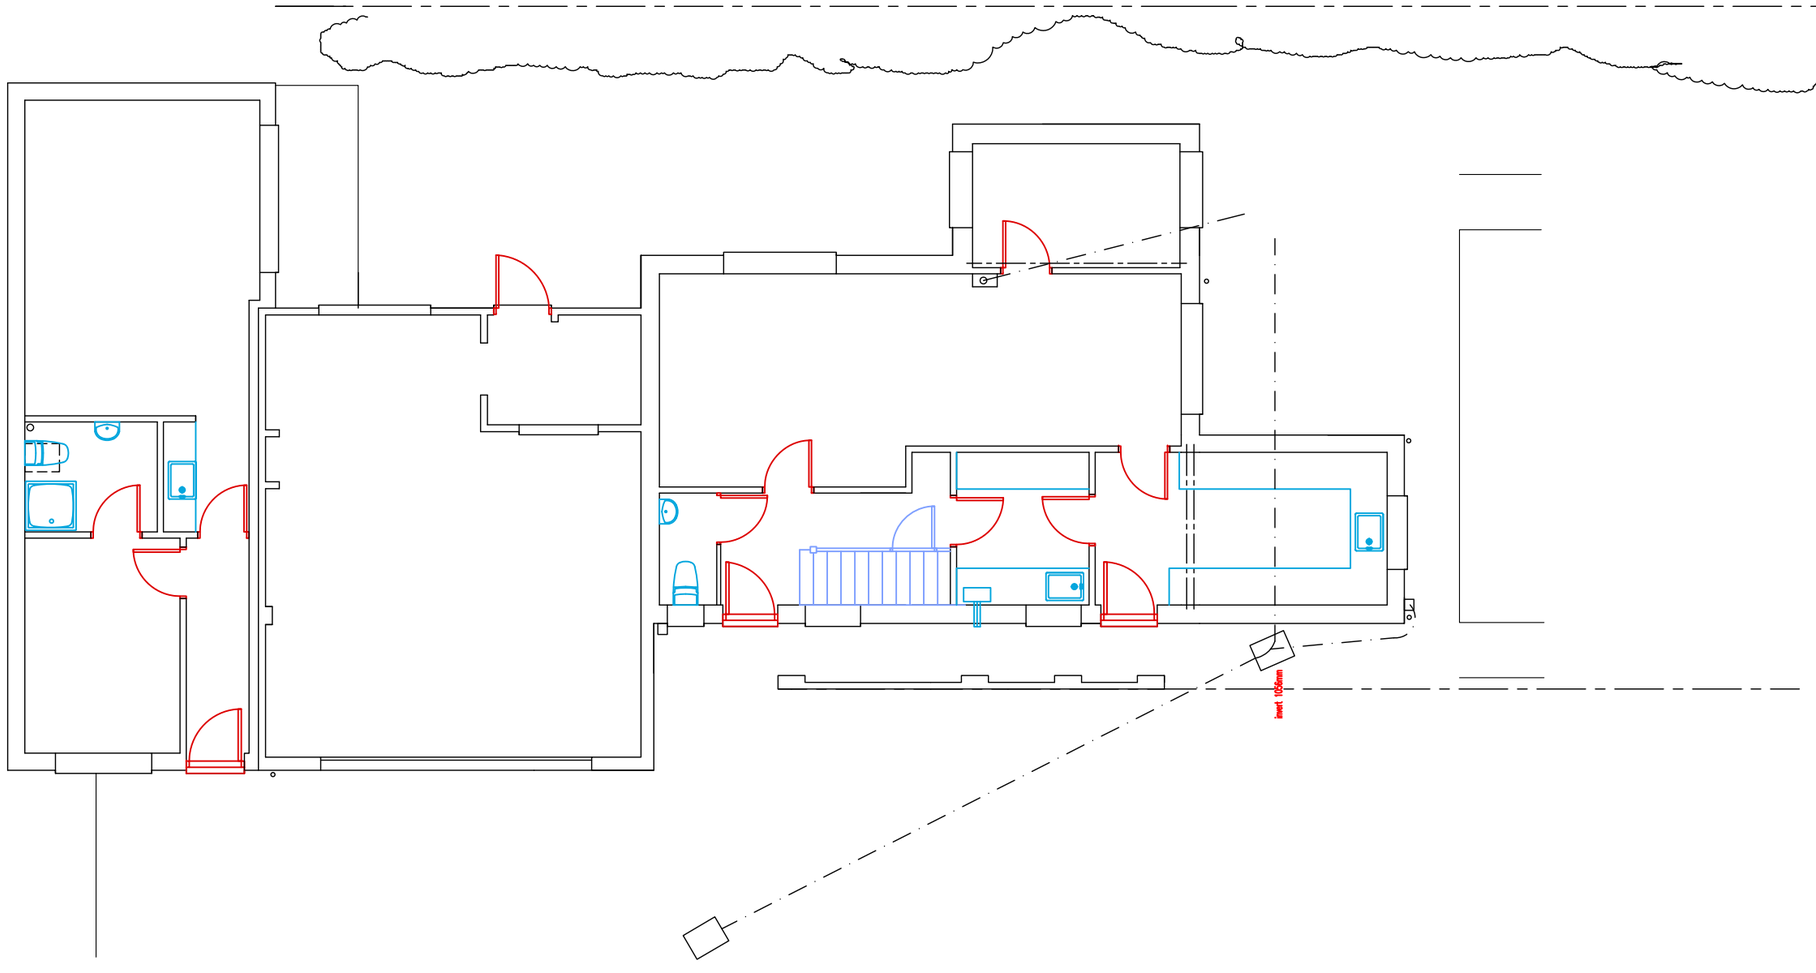

-

PENTANGLE
DESIGN GROUP

SUITE 1, 21 BANCROFT HITCHIN HERTS SG5 1JW
TEL(01462) 431133 E:PDG@PENTANGLEDESIGN.CO.UK

JOB TITLE

Extension and internal alterations at

10 Girons Close, Hitchin

DRAWING TITLE

Existing Plans

SCALE	DRAWING NUMBER	REVISION
1:100	03	-
DATE March 18		
Sheet A3		
JOB NUMBER 3398		

ARCHITECTS & INTERIOR DESIGNERS

[redacted]