
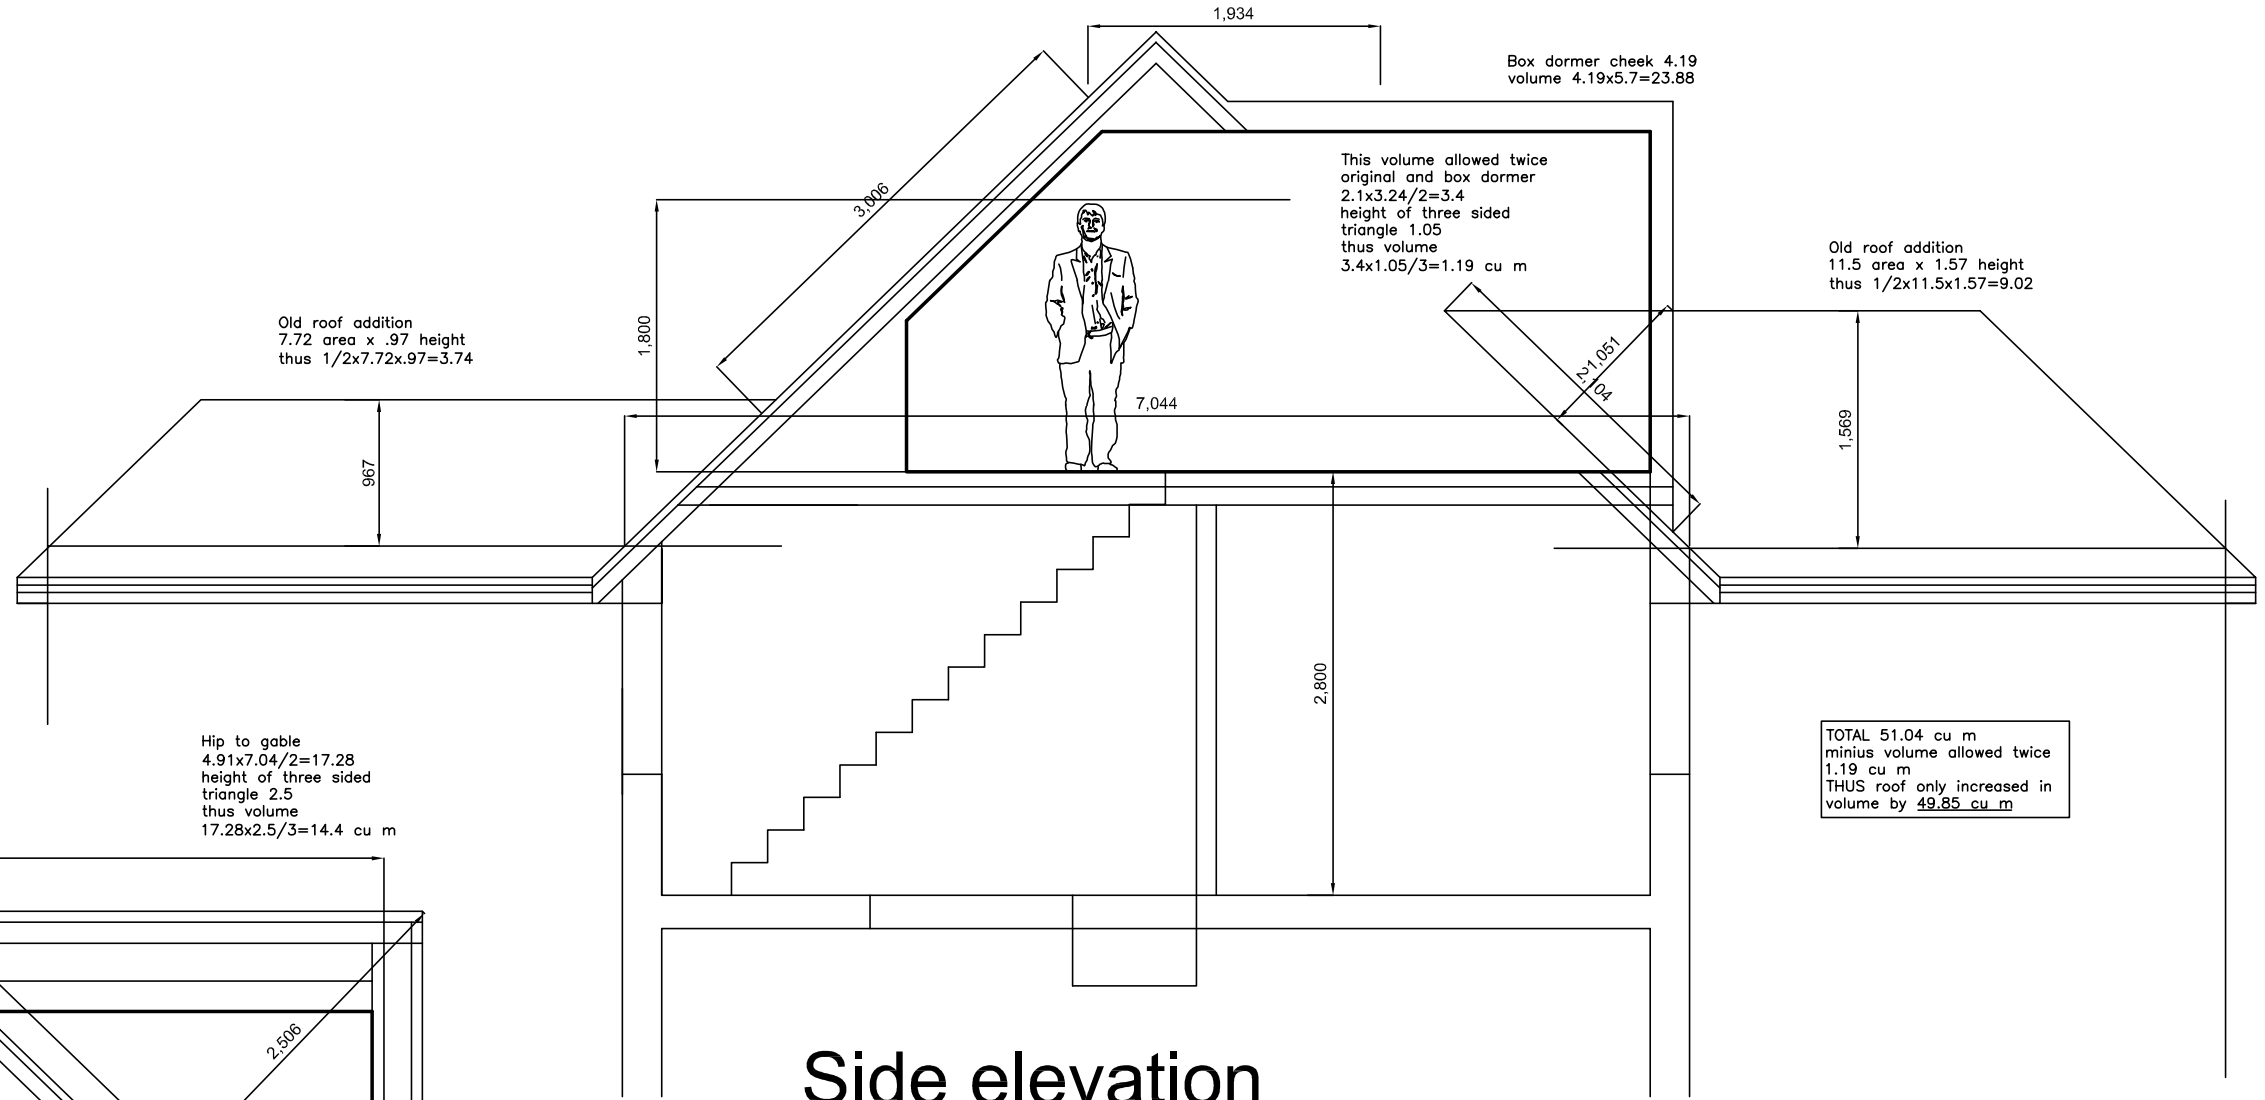


Side elevation

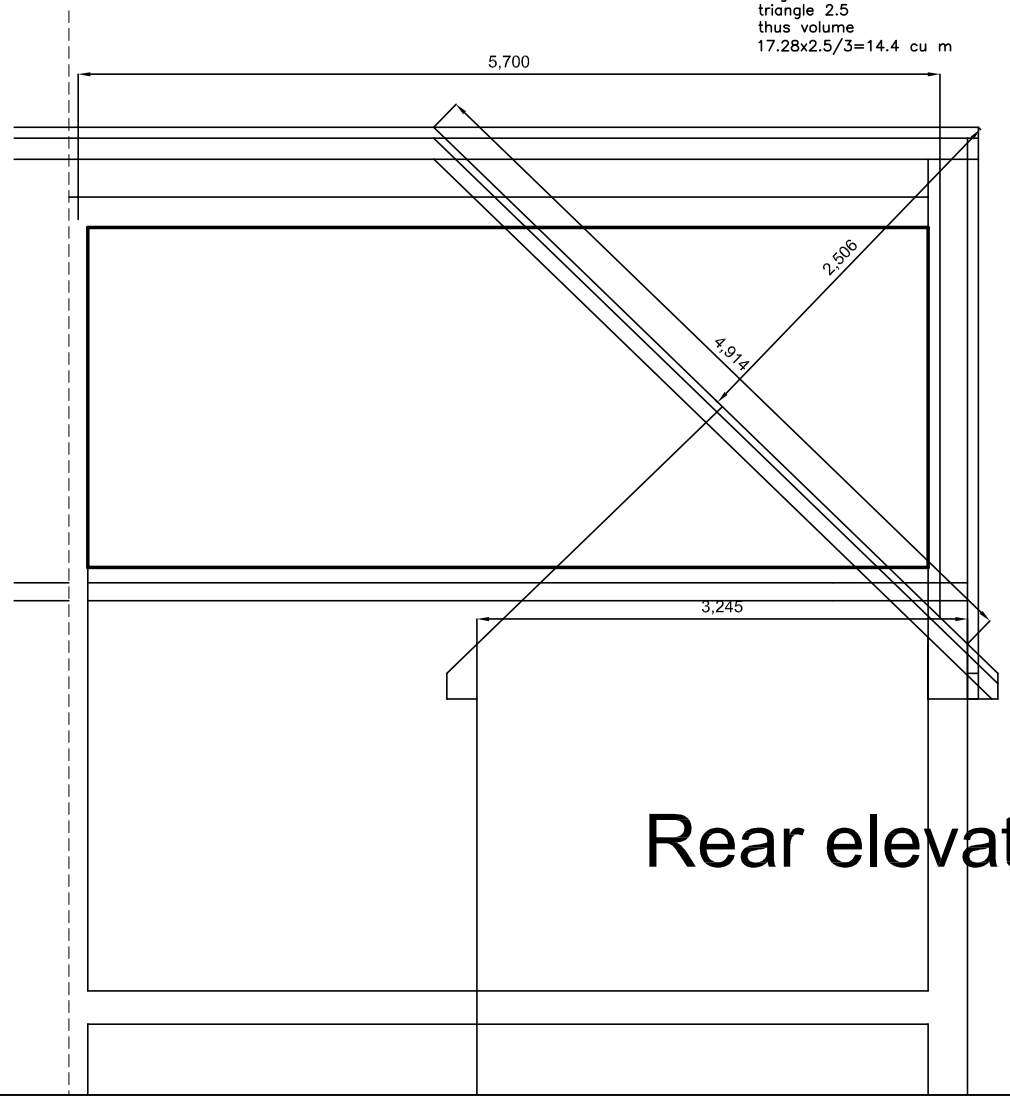

Rear elevation

Complete Project Management
68 Queen Street, Hitchin.
Tel: (01462) 624391 E-mail: david.pucknell@sky.com

EXTEND

Client
Mr Mrs Johnson

Project
9 Mill Road
St Ippolytis
Hitchin
SG4 7RG

Drawing Title
Loft extension
volume calculations

Scale	Date	Drawn by
	01/18	DP

Dwg. No.	Rev.
DP985/02	