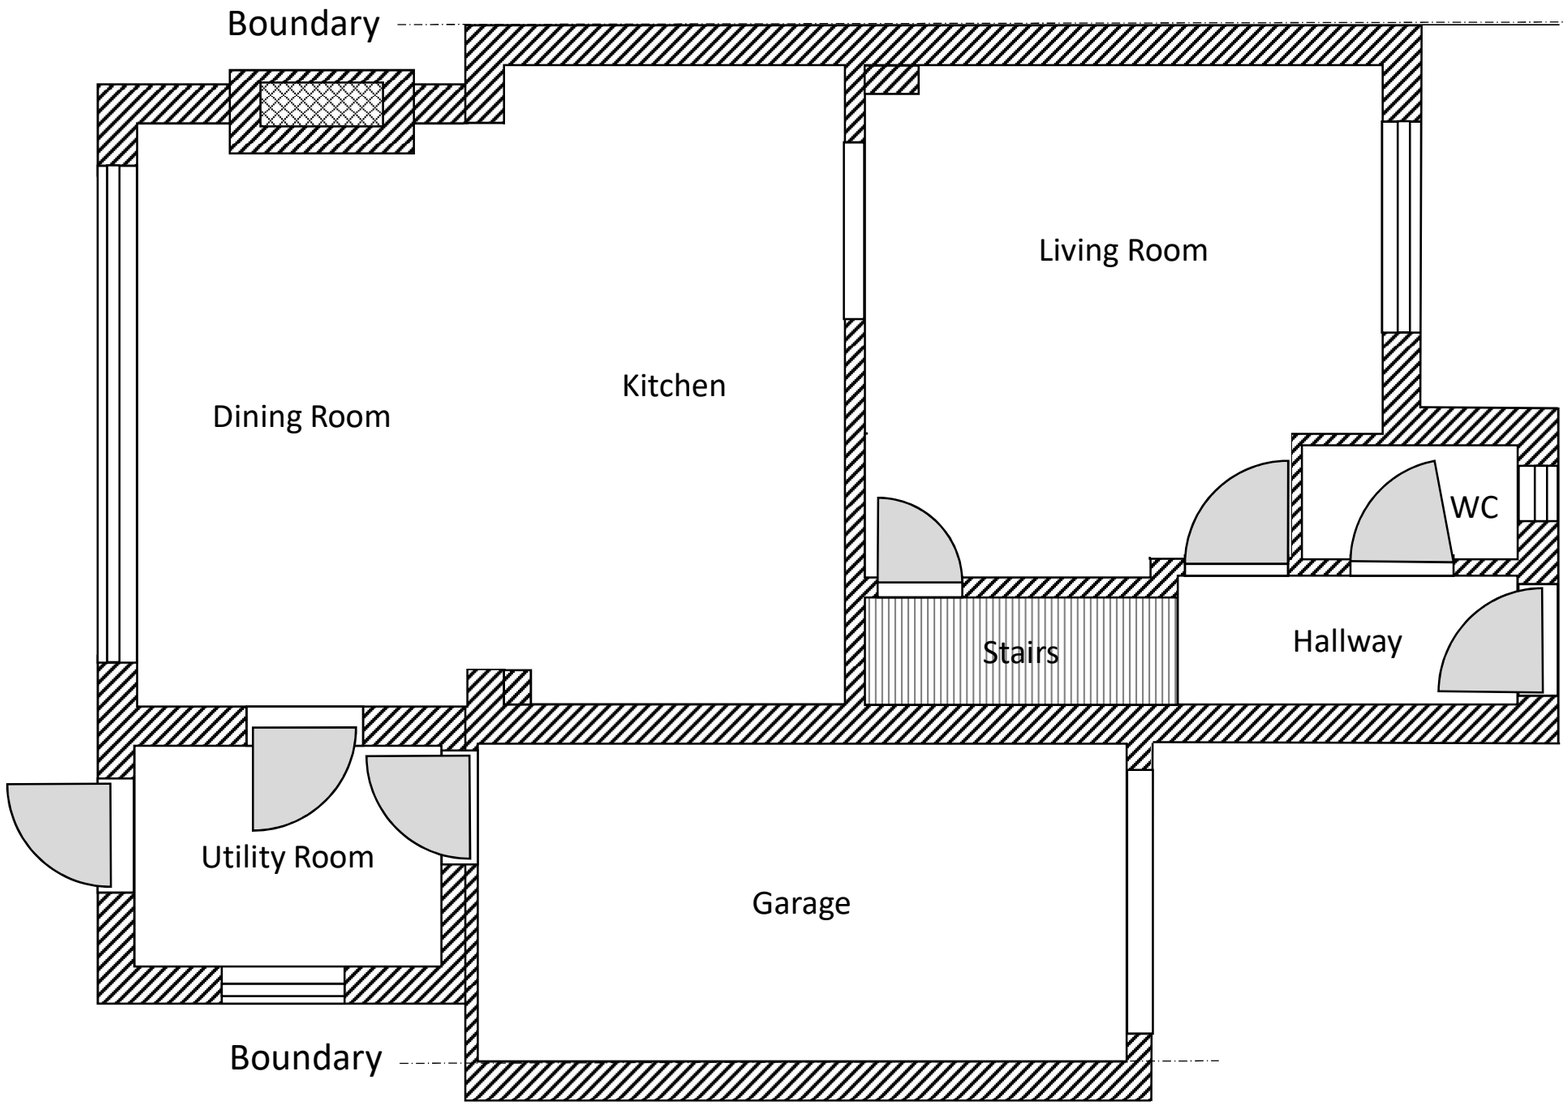

GROUND FLOOR PLAN - PROPOSED

SCALE 1:50 @A3

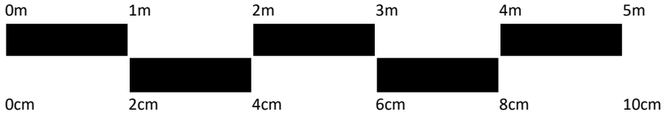

		Scale 1:50 @ A3	Site Address 25 Heron Way Royston SG8 7XH	Sheet 1 Of 2
		Copyright No Copyright		
2	April 2018			
1	January 2018	Drawing Number SG87XH25/005	Drawing Title Floor Plans - Proposed	
Issue	Date			