


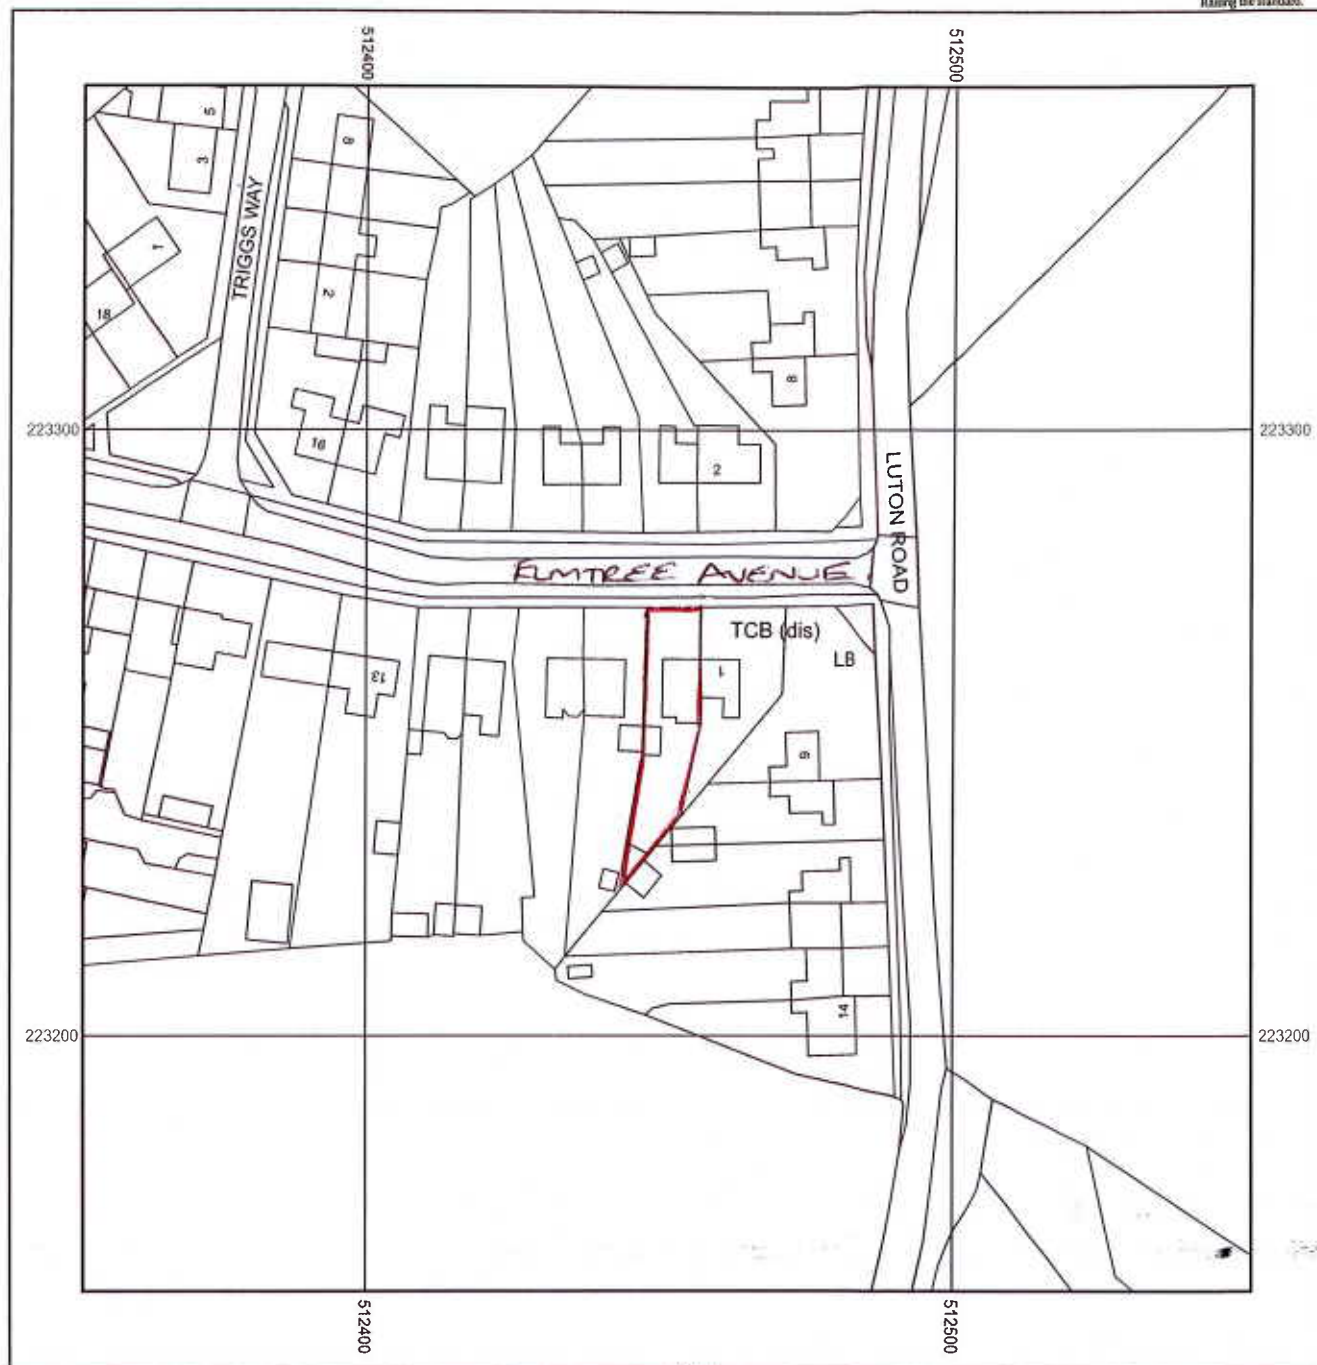

Metres
0 5 10 20 30 40 50


Scale: 1: 1250



Supplied by: National Map Centre
License number: AC0000814278
Produced: 31/07/2024
Serial number: 367815

3 ELMTREE AVENUE
COCKERNHOE
LUTON
LU2 8QA

Plot centre co-ordinates: 512452,223257
Download file:
Project name: 90014708 MISS K
QUIST

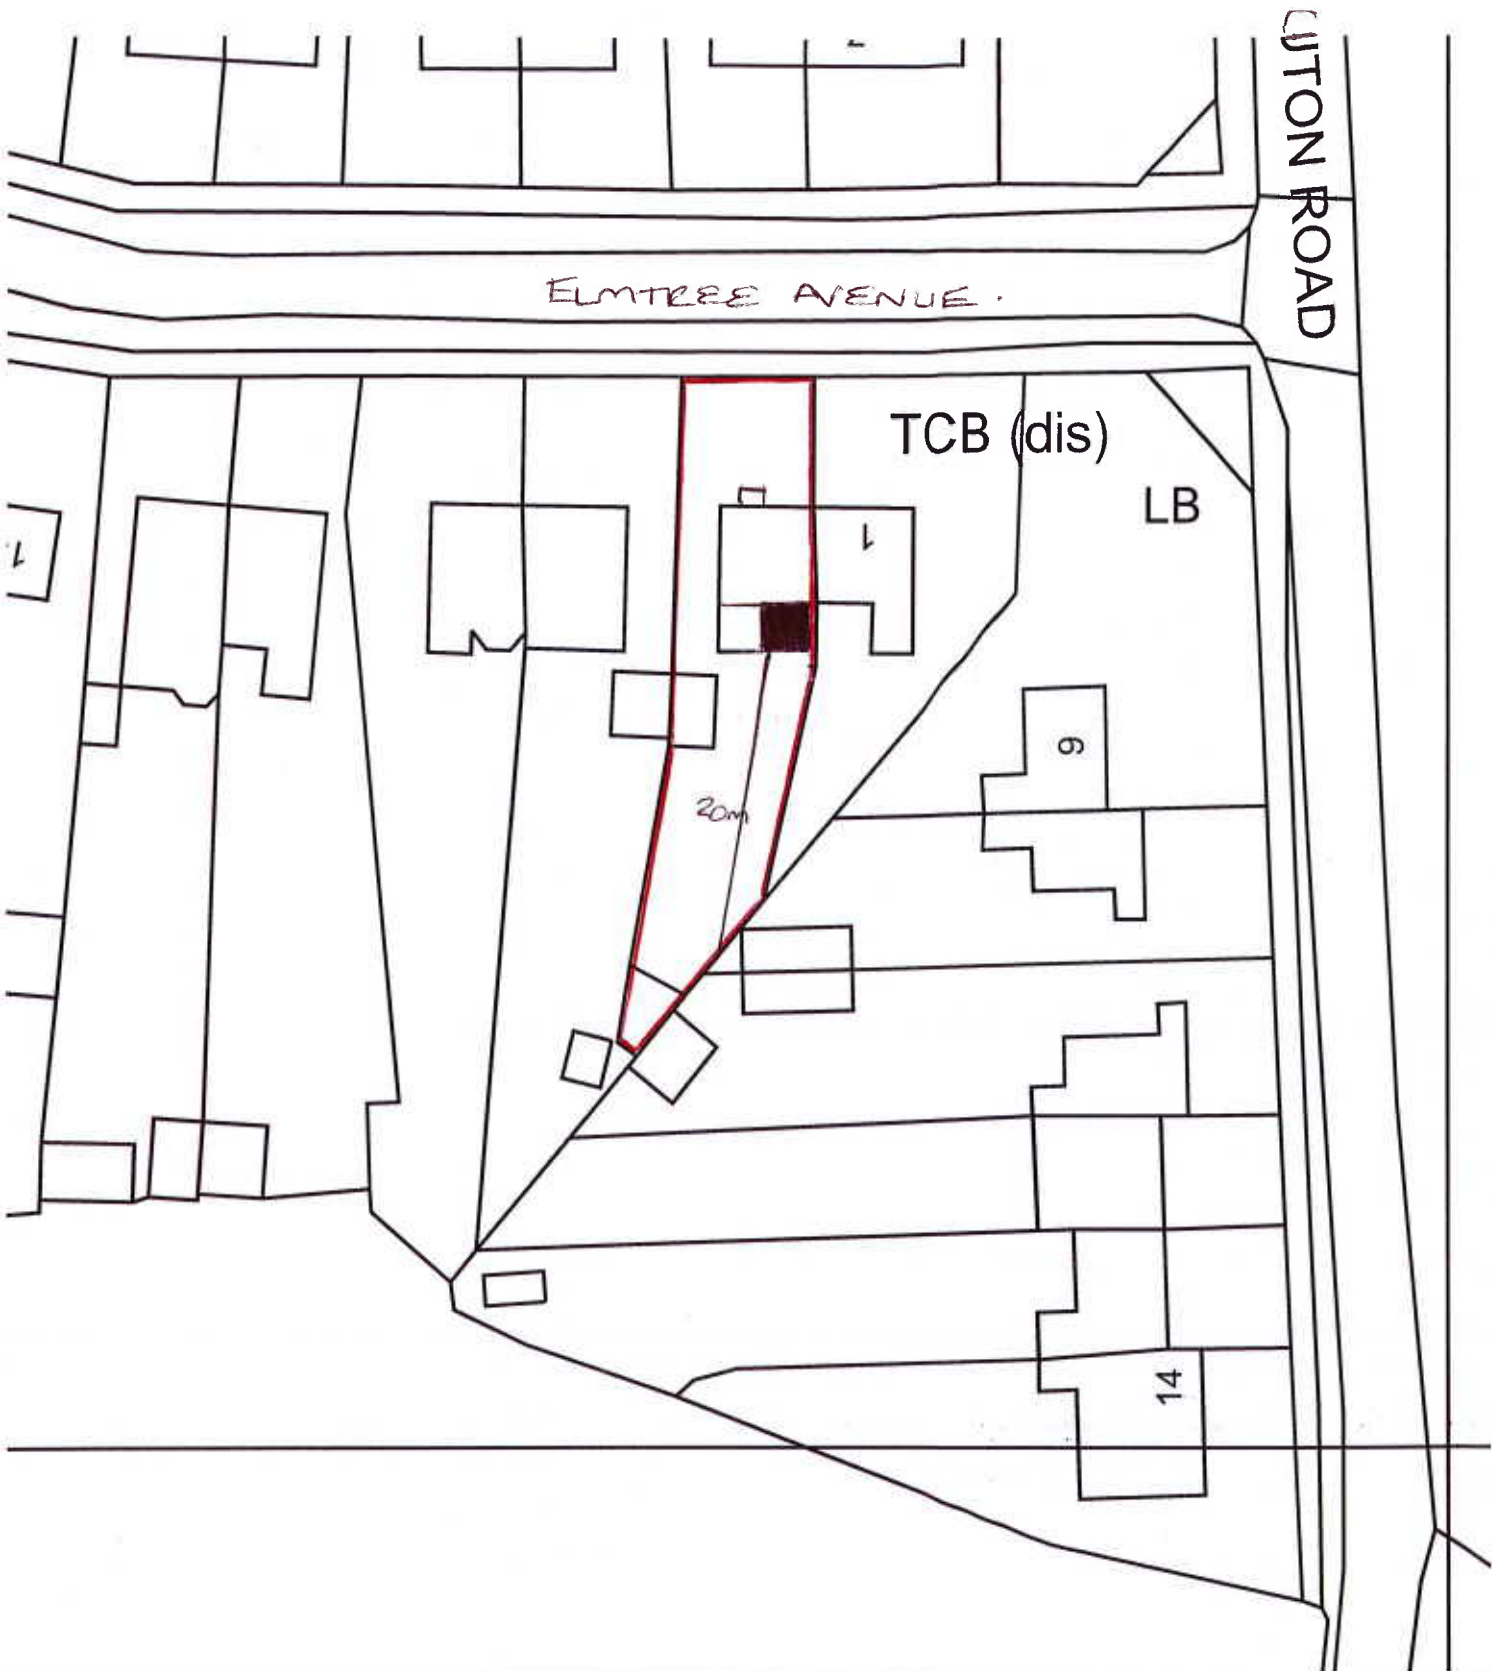

NATIONAL
MAP CENTRE

BLOCK PLAN



Os Licence number 100046950

Our Reference

90014708

SCALE 1:500

METRES

Site Address

3 ELMTREE AVENUE

COCKERNHOE

LUTON

LU2 8QA