


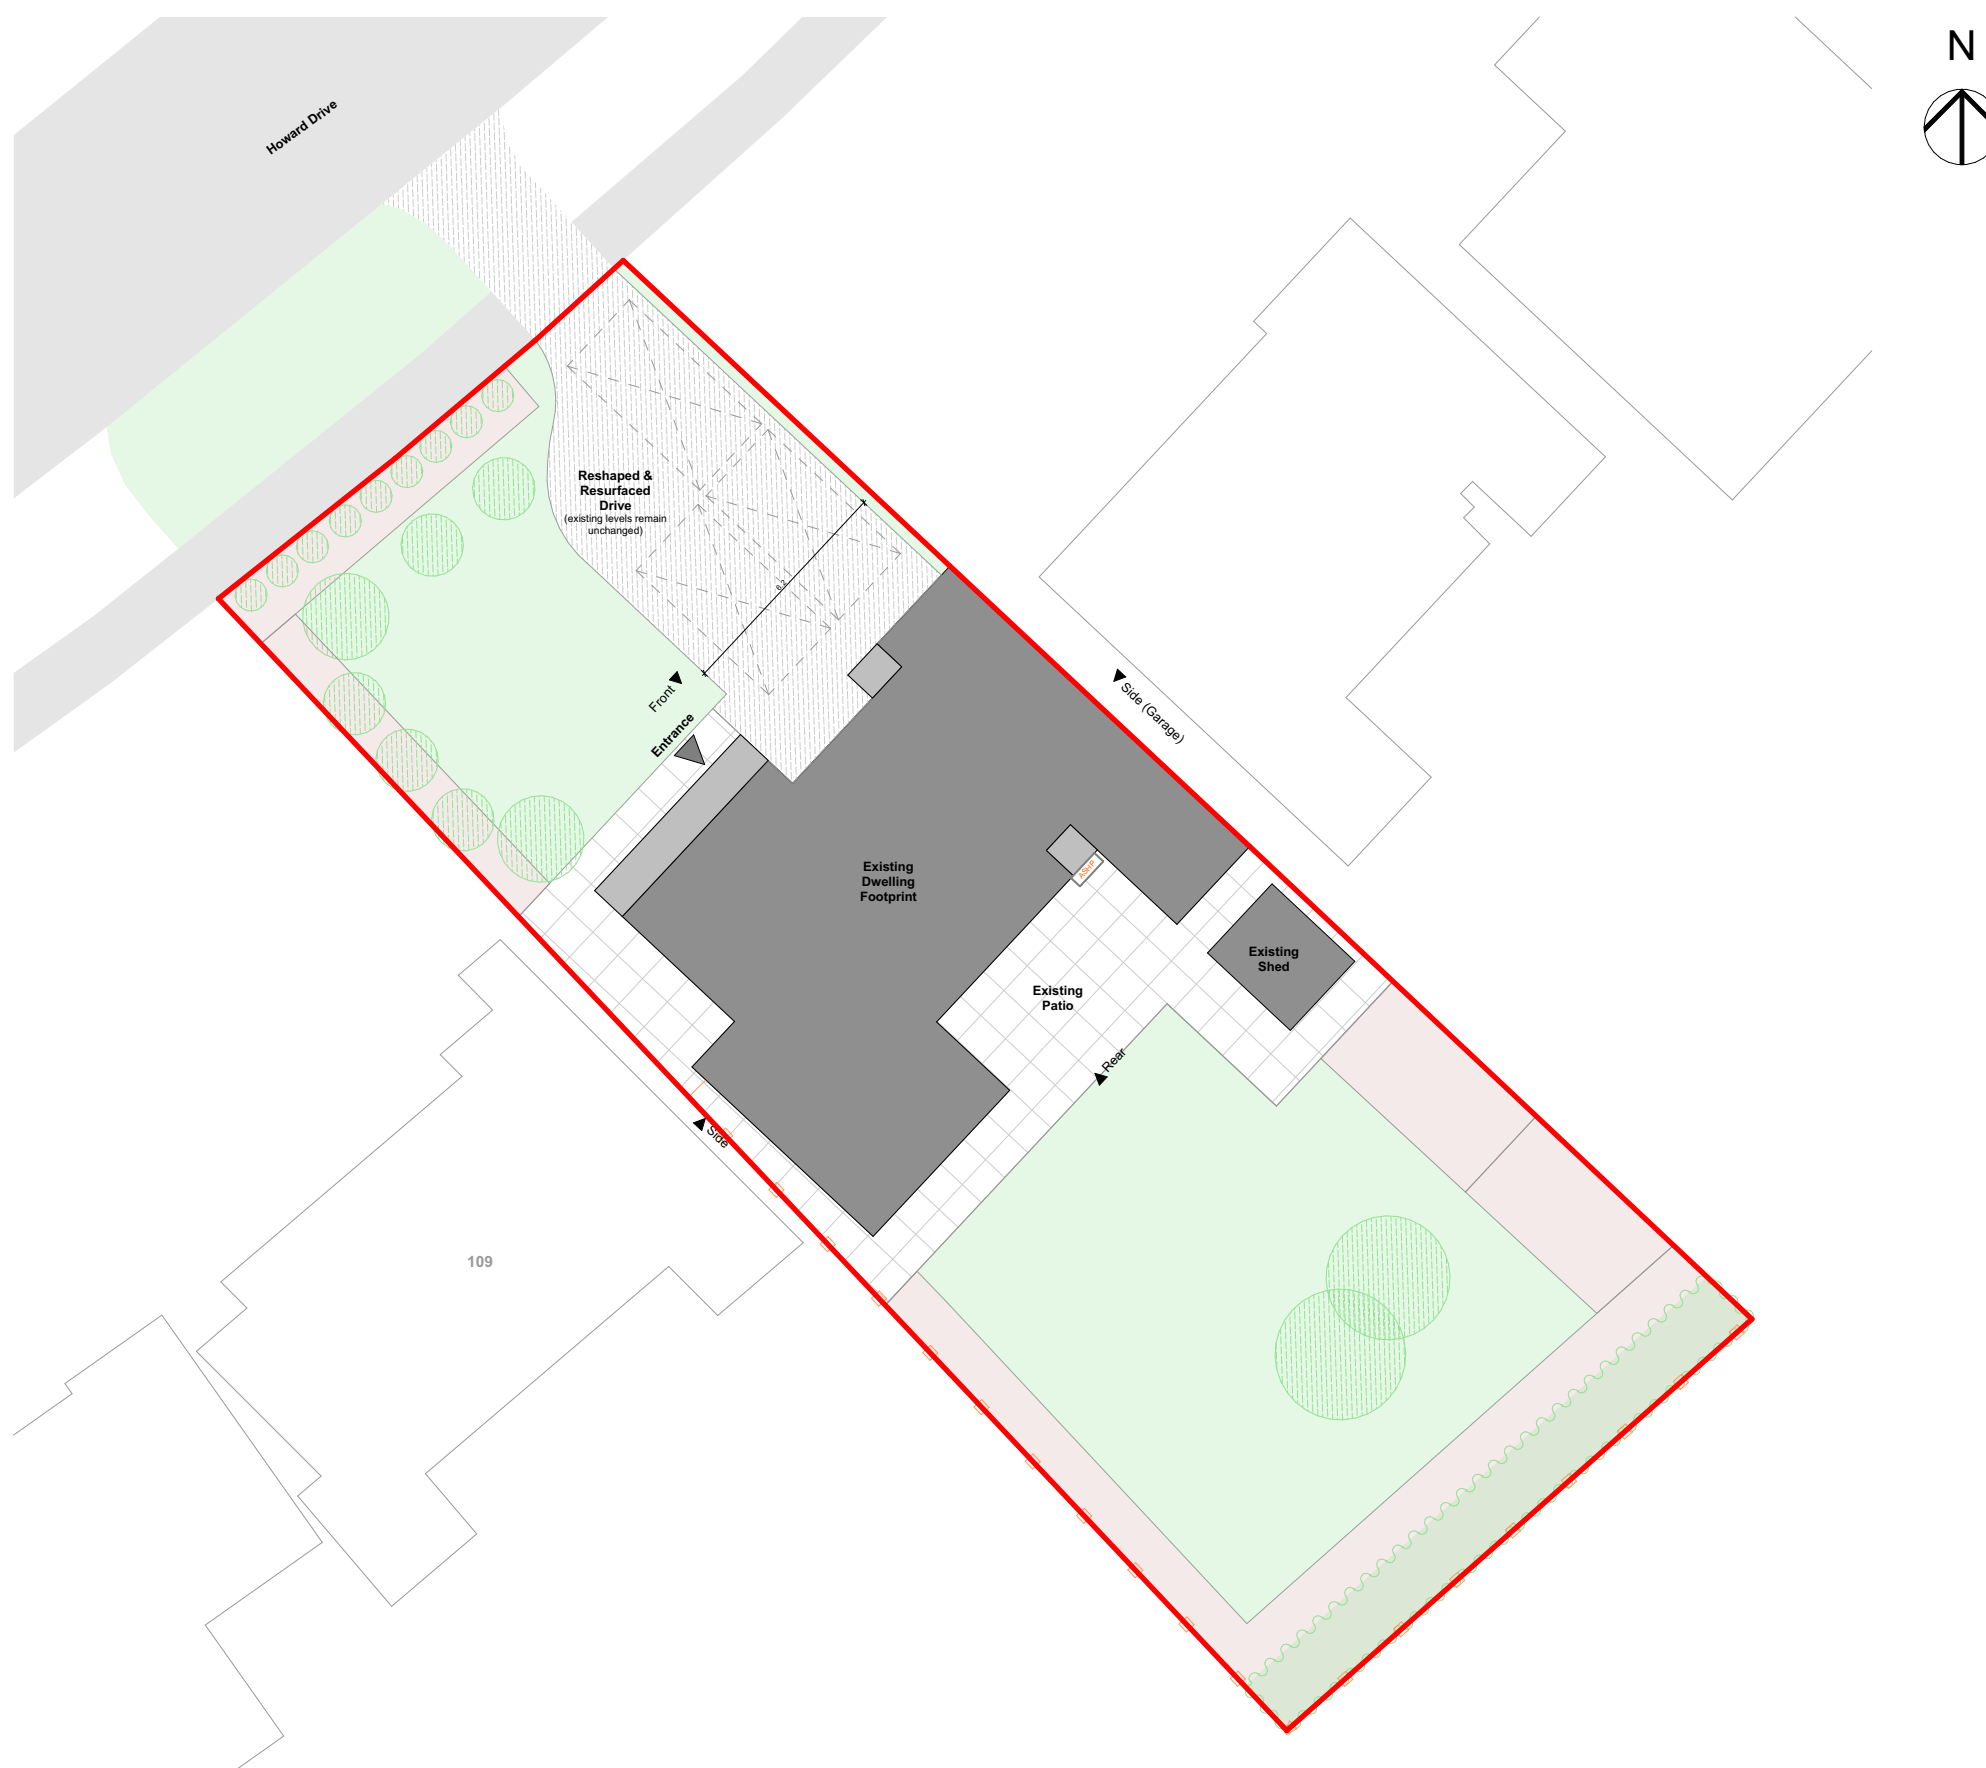

AC Allan Corfield
ARCHITECTS

PROJECT 107 Howard Drive, Letchworth
Garden City, SG6 2BX

TITLE	Proposed Site Plan
-------	--------------------

PLANNING

No. 587 - PL 102

REV. E

LEWIS HOUSE, UNIT 213, EAST WAY
HILLEN D IND EST, DUNFERMLINE
FIFE, KY11 9JF, SCOTLAND

t - 03333 444 217
e - info@acarchitects.biz
w - www.acarchitects.biz

REPRODUCTION OF THESE DRAWINGS BY COPYING OR PRINTING IS CARRIED OUT AT YOUR OWN RISK, PLEASE REFER TO ASSOCIATED SCALE BAR. DO NOT SCALE FROM THESE DRAWINGS FOR CONSTRUCTION PURPOSES. ANY DISCREPANCIES SHOULD BE IMMEDIATELY RAISED WITH AC ARCHITECTS

