



Existing Front (E) Elevation

Scale 1:100




Existing Side (N) Elevation

Scale 1:100



Existing Rear (W) Elevation

Scale 1:100

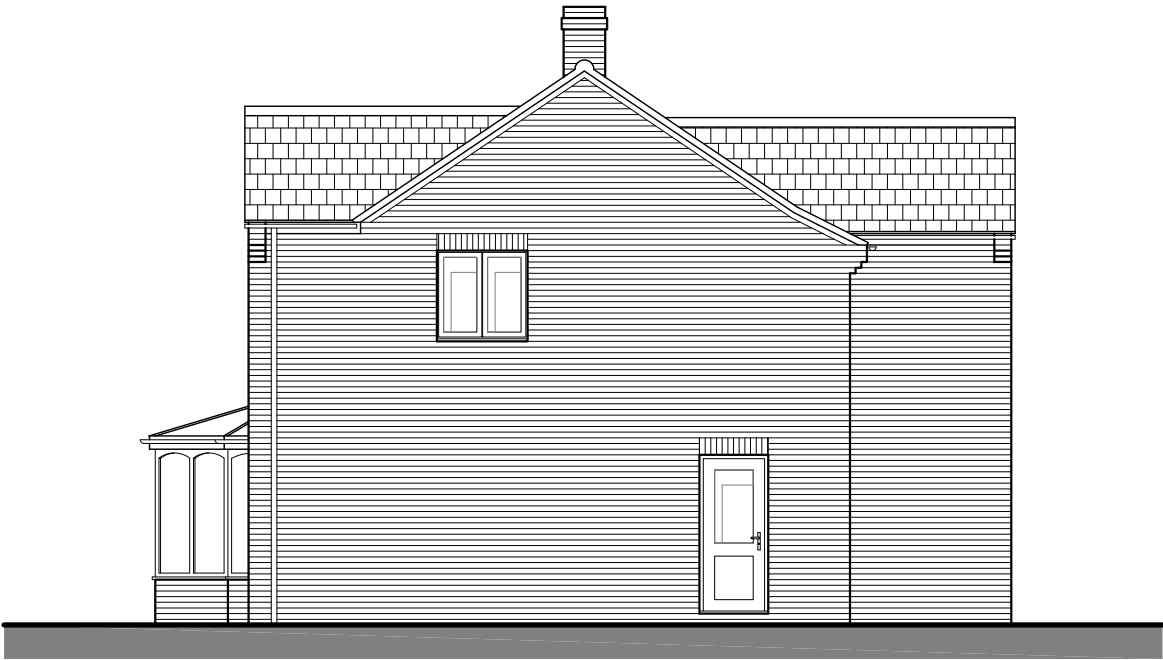


Existing Side (S) Elevation

Scale 1:100

This drawing is the copyright of BBR Design Services Ltd and shall not be in any way used or reproduced without their prior written consent.

All design and construction is to be in accordance with the Construction Design and Management (CDM) Regulations 2015, and HSE guidance.

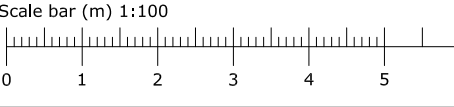

Rev:	Date:	Note:	By:
------	-------	-------	-----

FOR APPROVAL



D E S I G N

01462 420800 | 01799 530097

info@bbr-design.co.uk

www.bbr-design.co.uk



Contract:
Raymond House
Ickleford
Herts
SG5 3YE

Drawing Title:
Existing Elevations

Scale:
1:100
@ A3

Drawn/check:
cf

Job No:
25325

Date:
May 2025

Drawing No: Rev\stn:

PL03

-

© BBR Design 2020