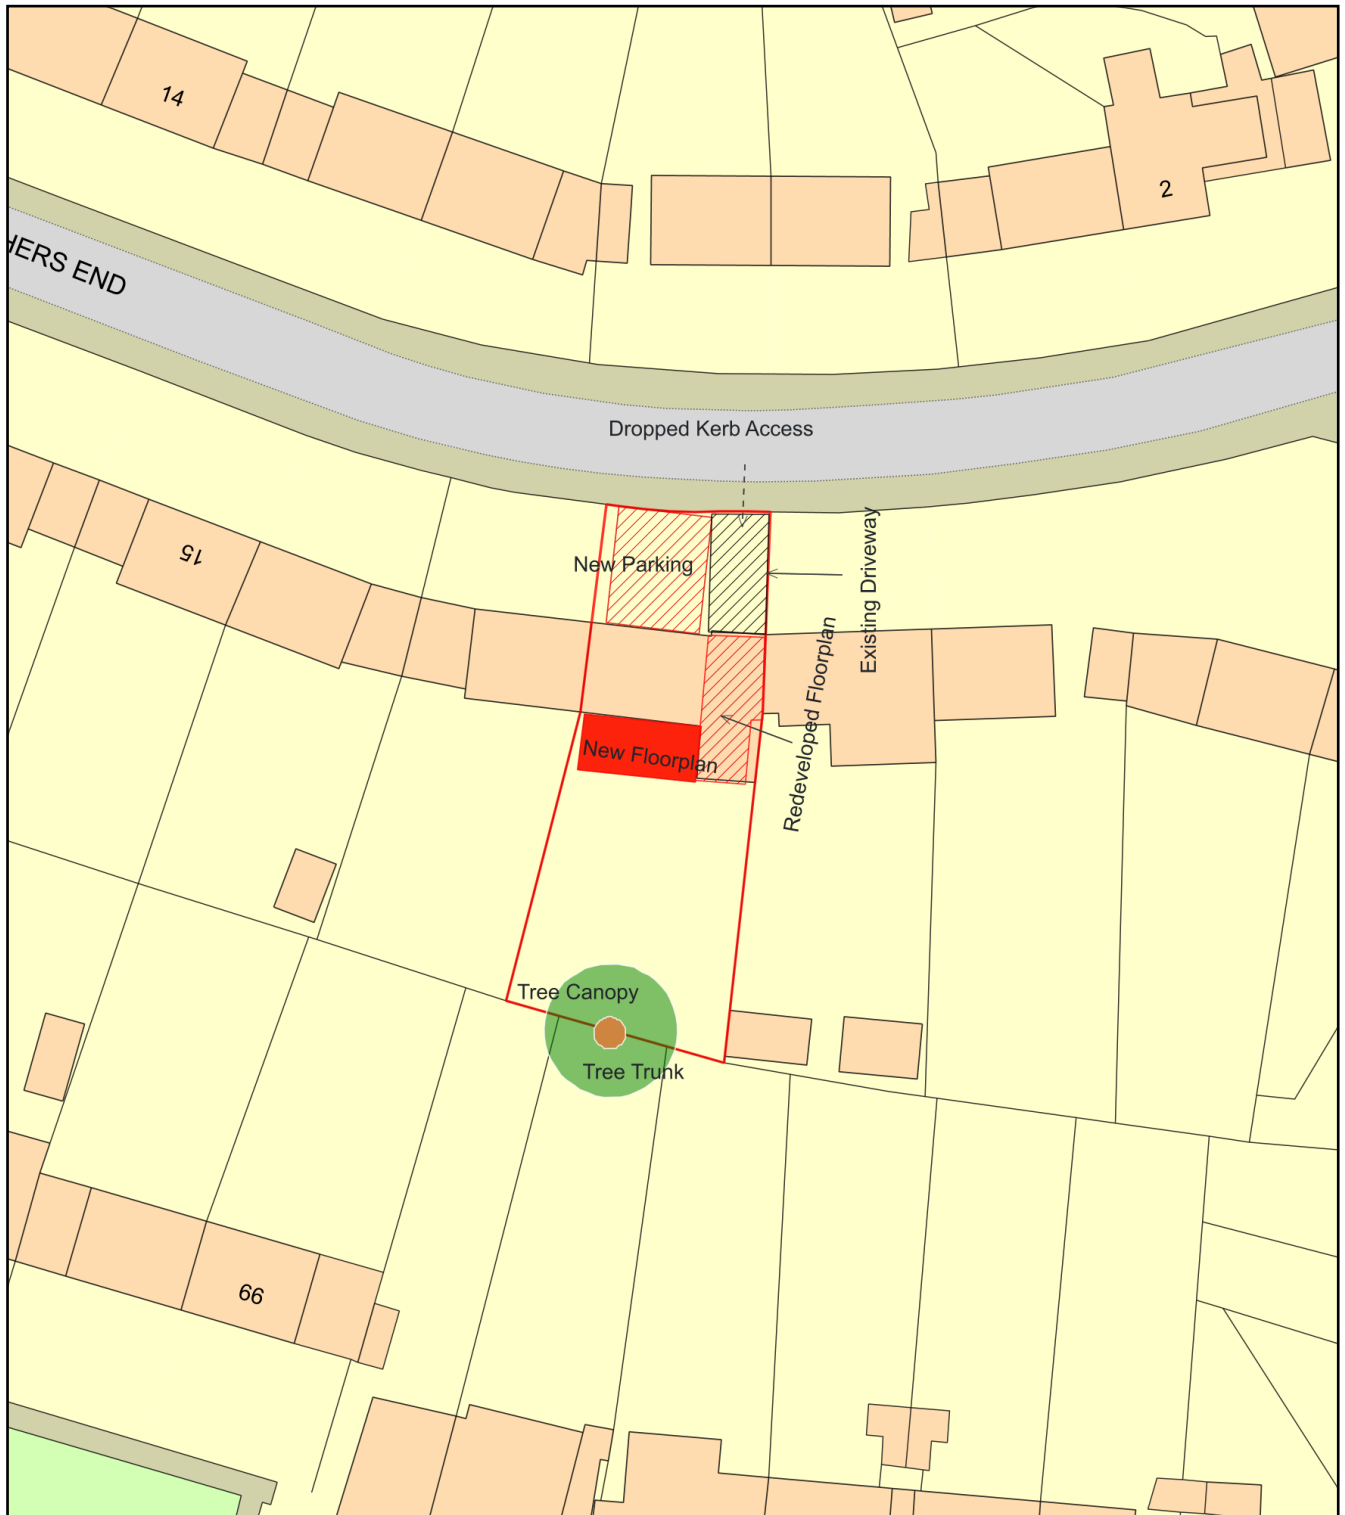


Plan Produced for: nw

Date Produced: 05 Nov 2025

Plan Reference Number: TQRQM25202213155052

Scale: 1:500 @ A4