


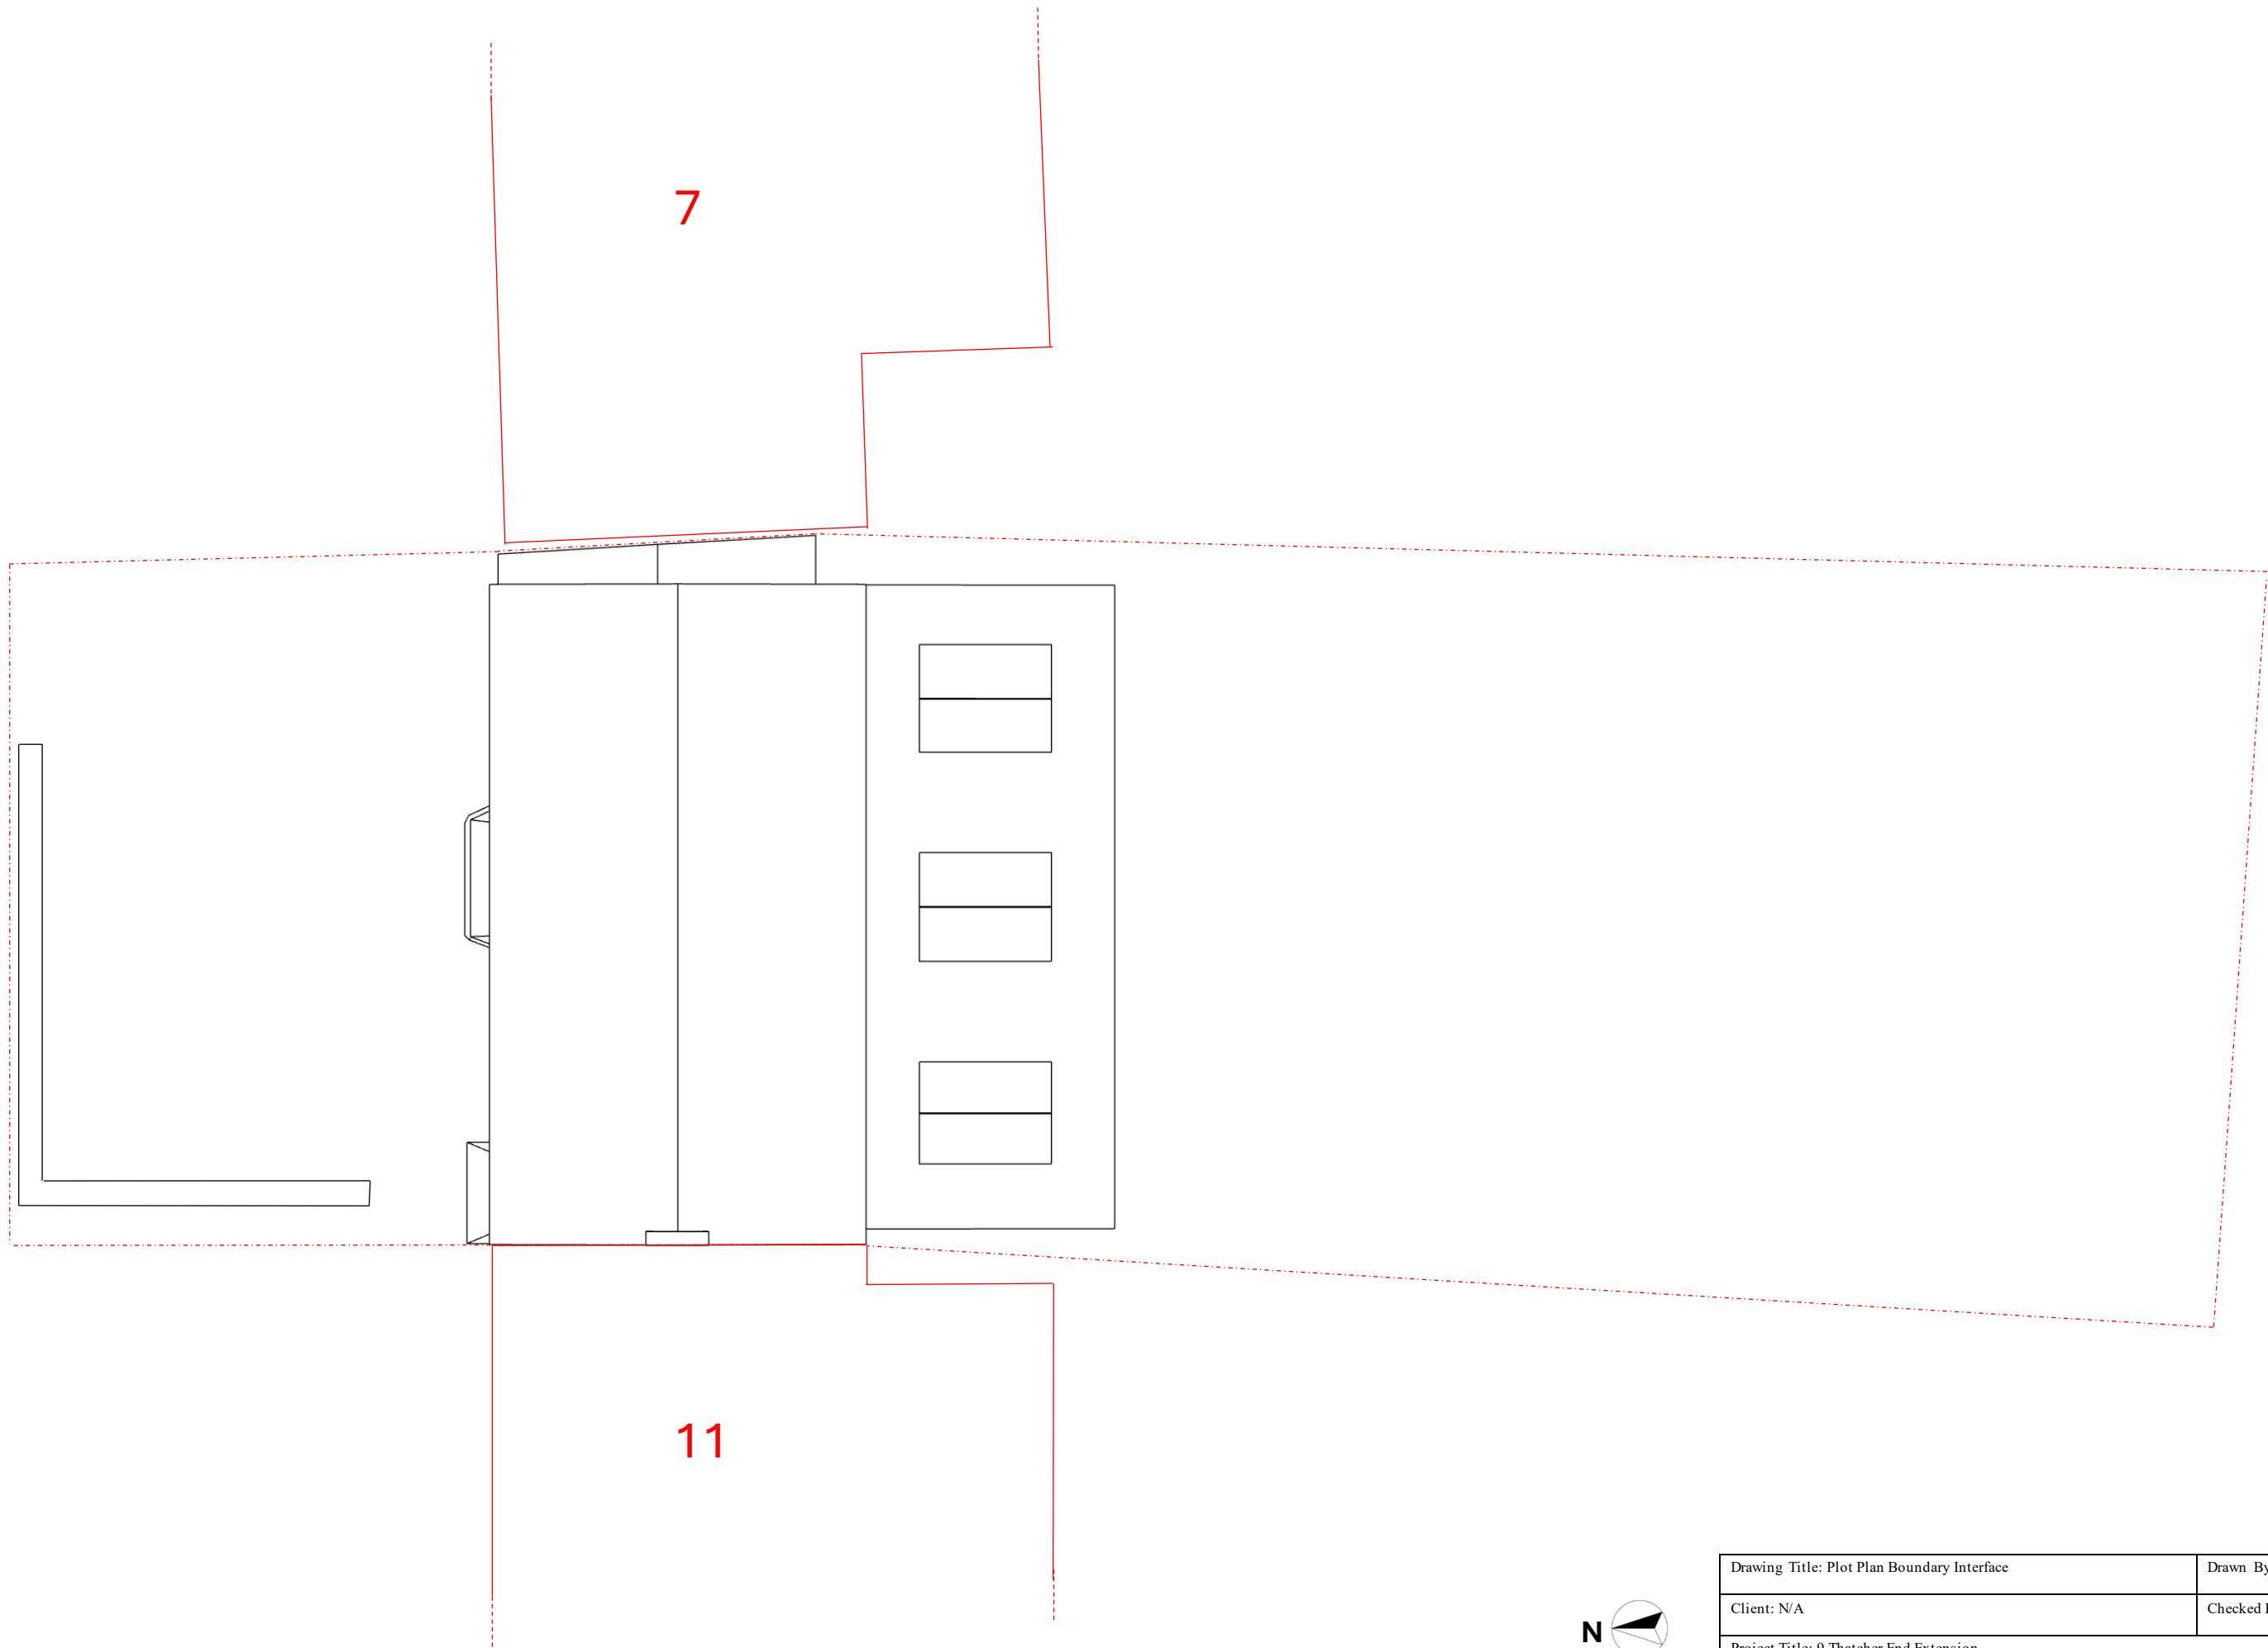

Drawing Title: Plot Plan Boundary Interface	Drawn By: NW	Date: 4/11/25
Client: N/A	Checked By: NW	Date: 4/11/25
Project Title: 9 Thatcher End Extension		
Drawing Number:5	Revision	1
Scale: 1:100	Sheet Size	A3
Notes: Measurements as per https://magic.defra.gov.uk/MagicMap.html due to access restrictions		