

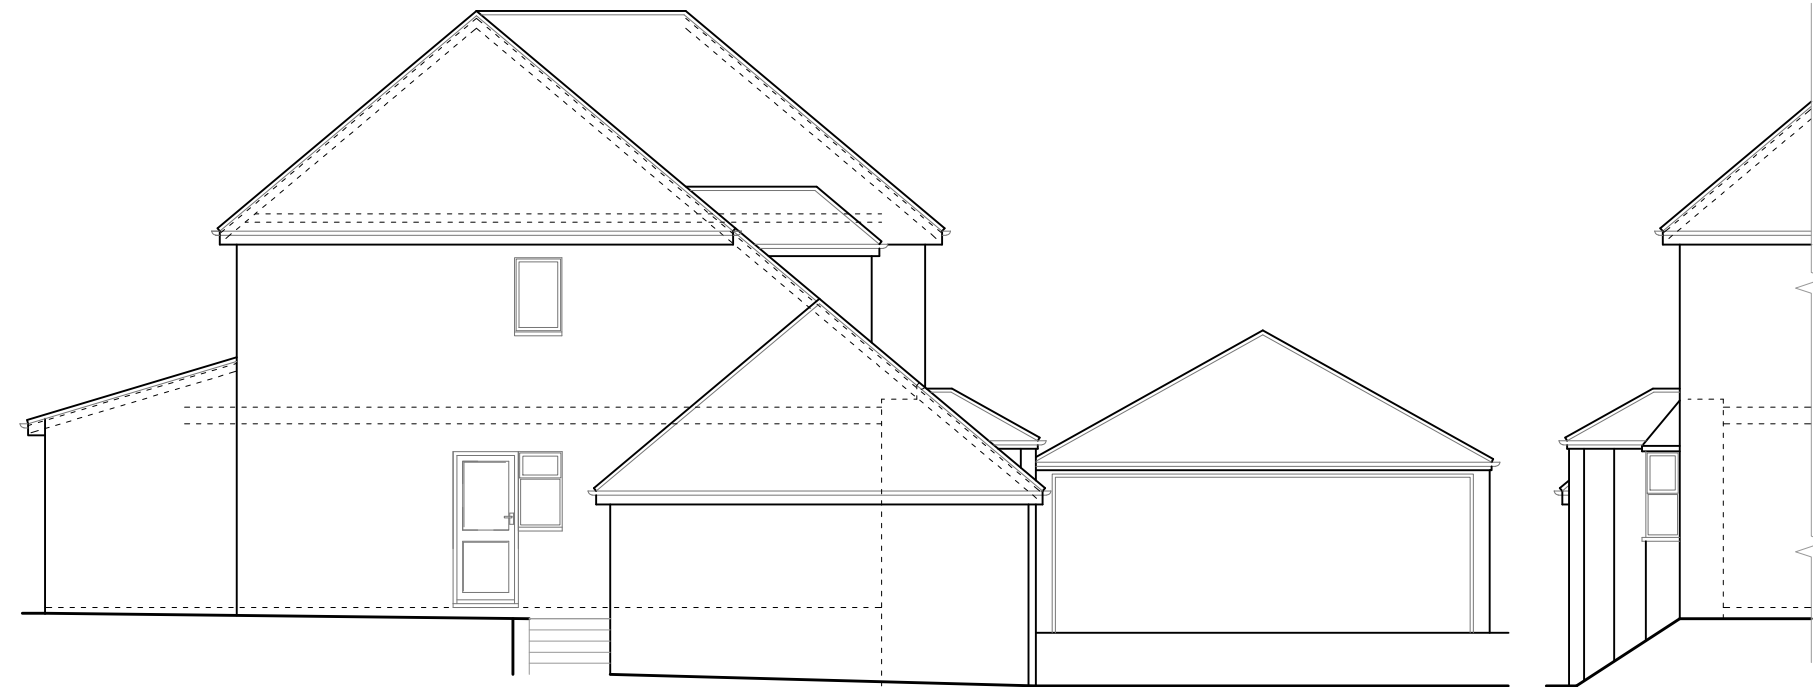
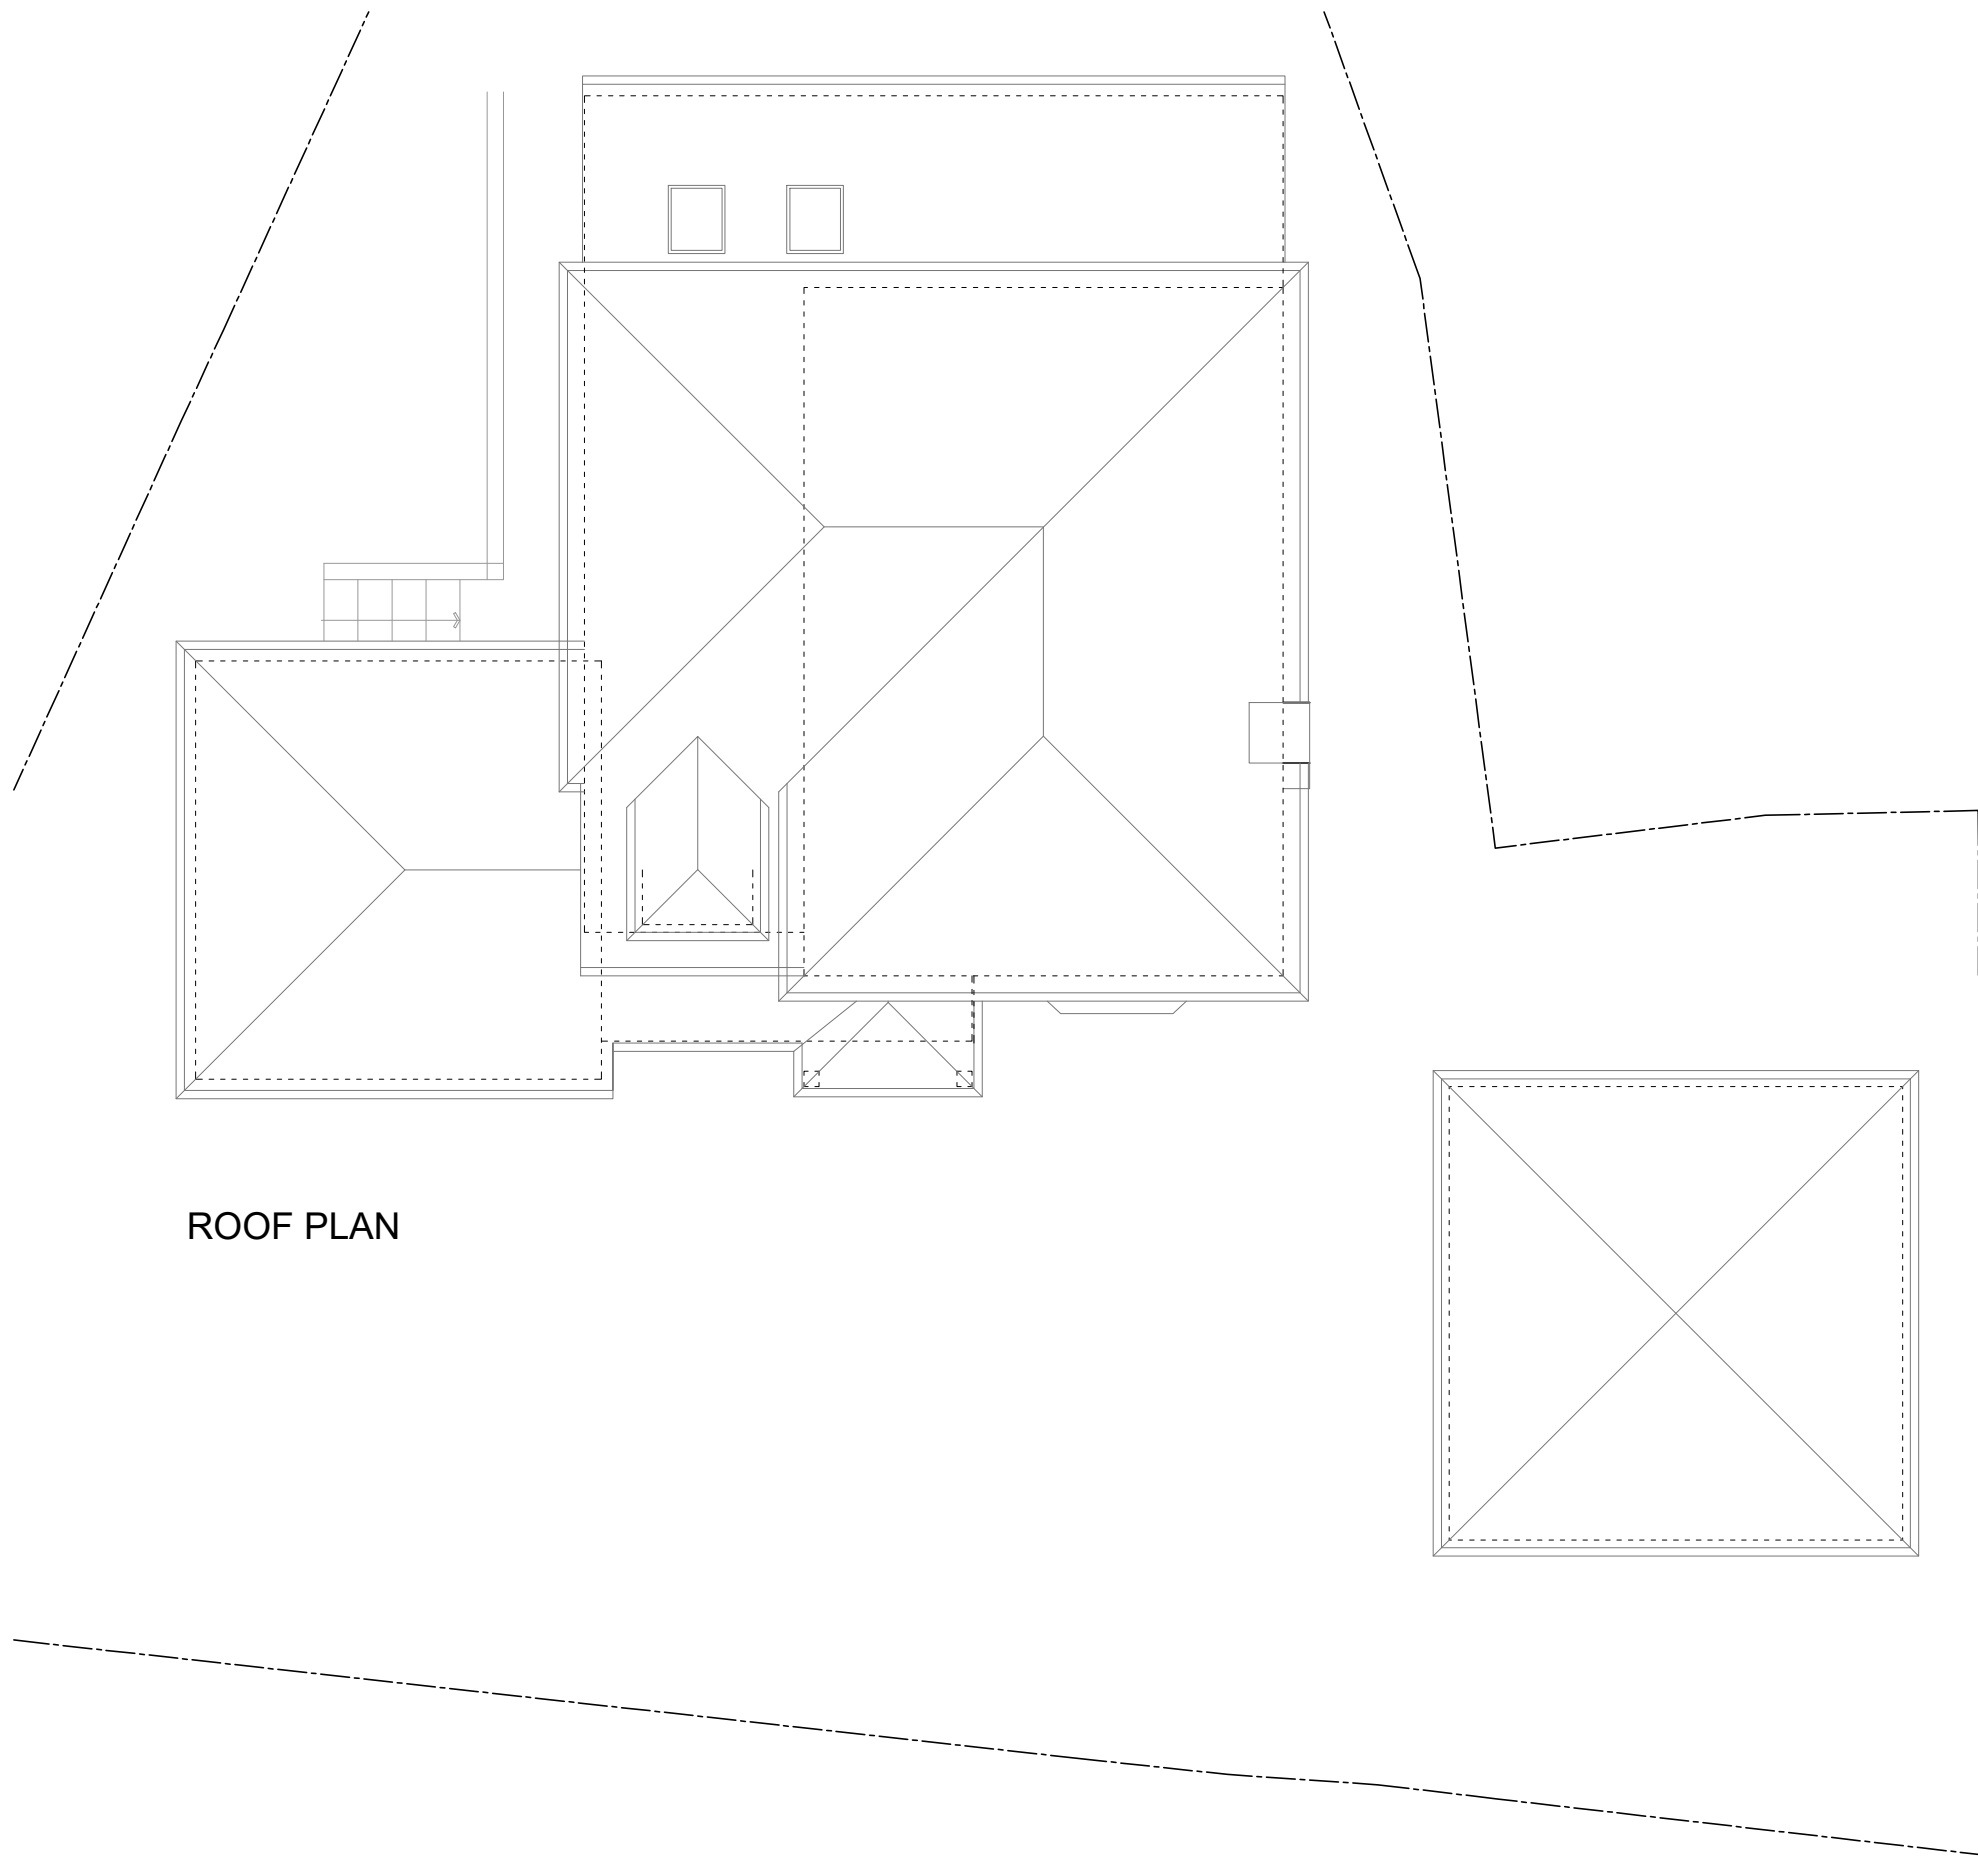


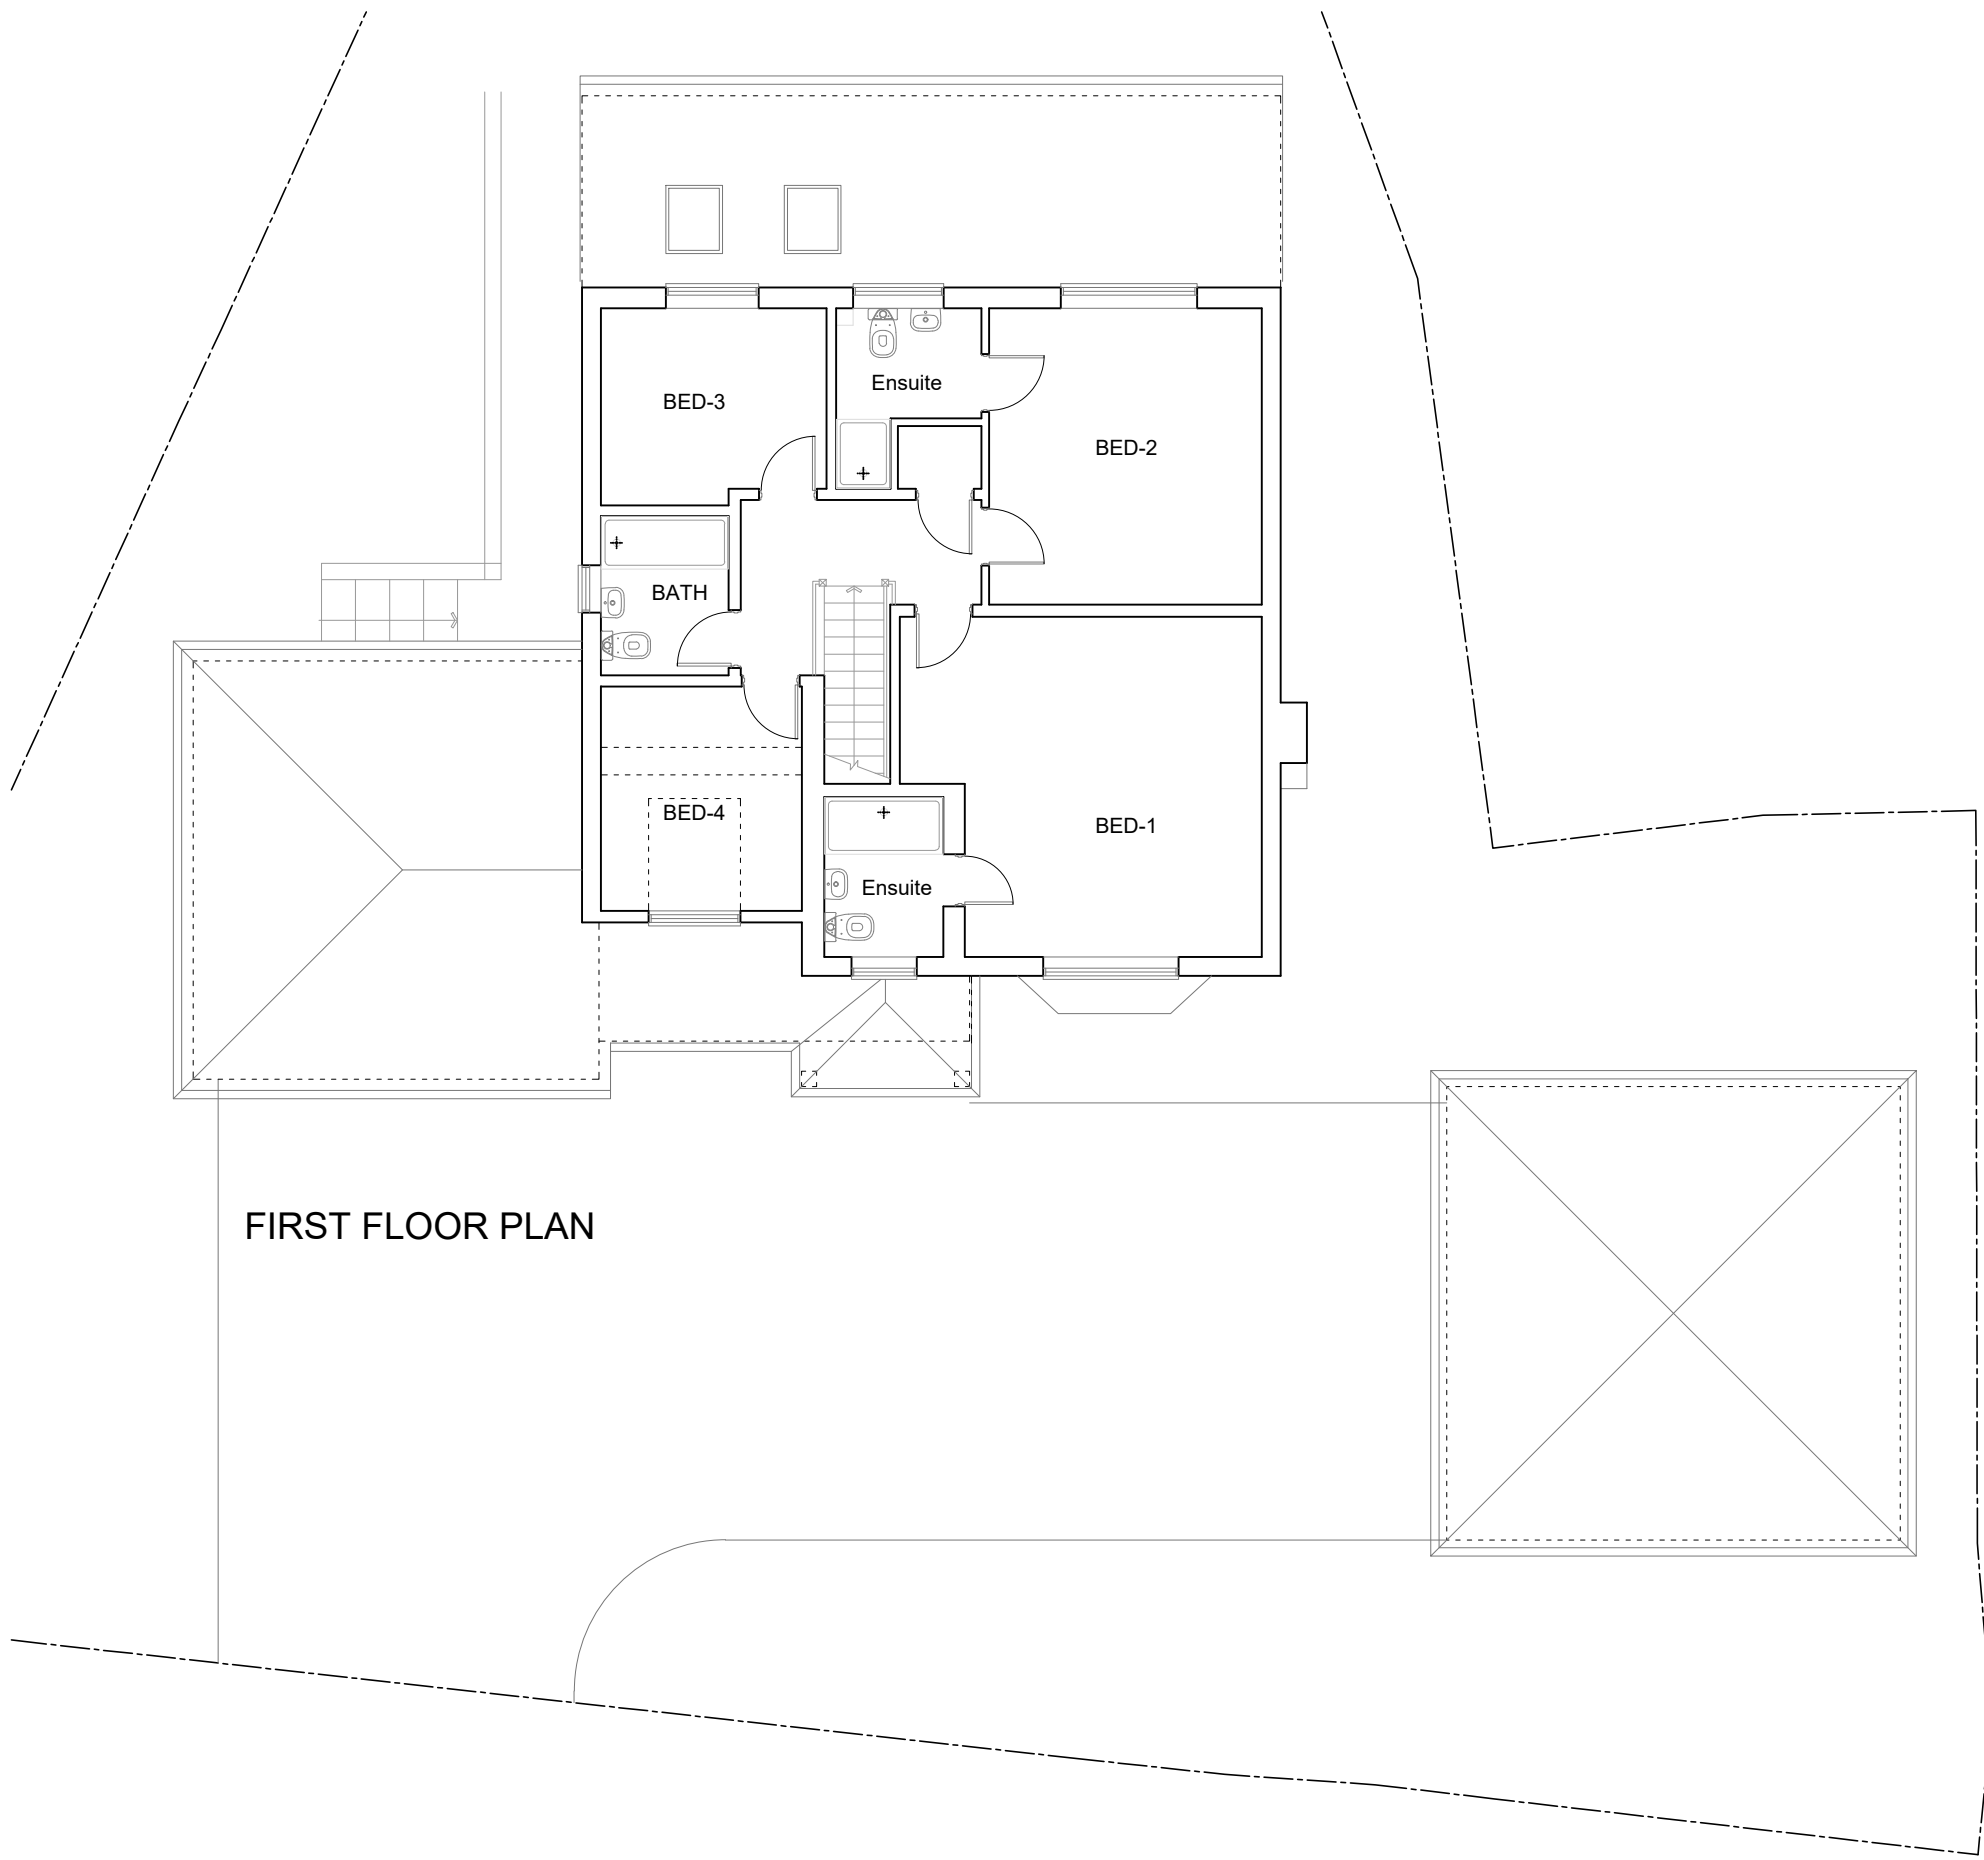

THIS DRAWING PRINTED ON A1 SIZE PAPER

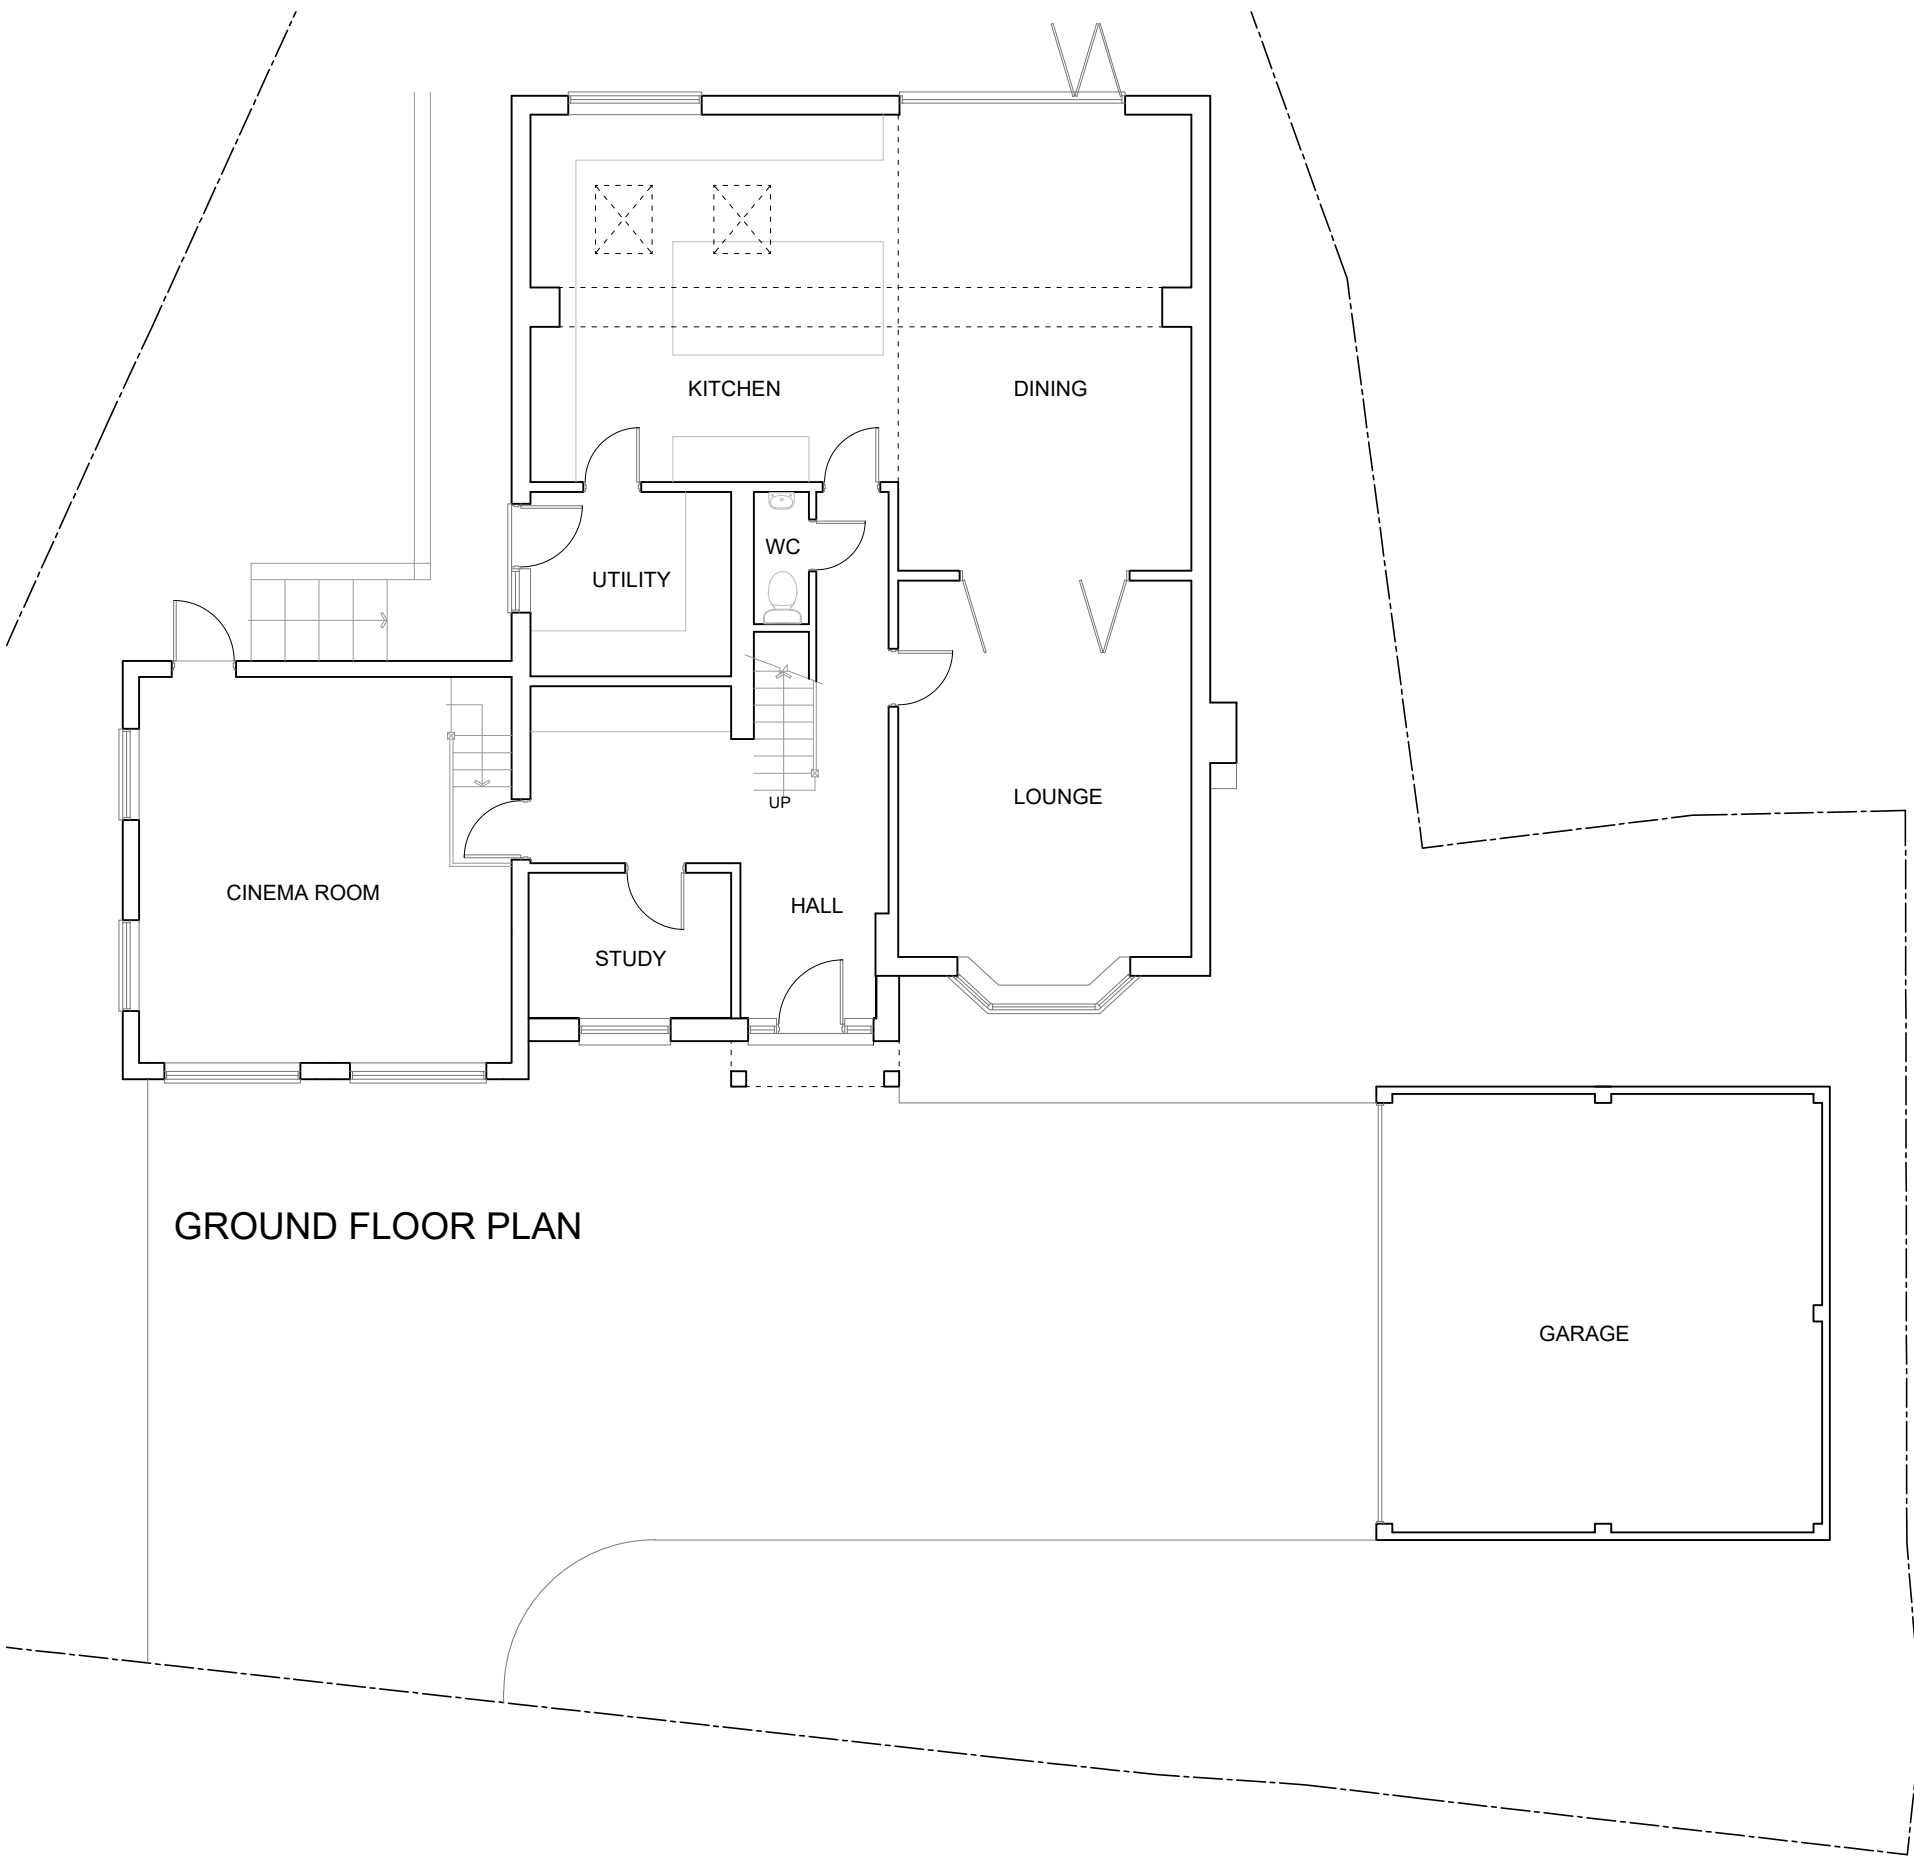

Home Extension Designs

HOME EXTENSION DESIGNS
60 BRIDGE ROAD EAST
WELWYN GARDEN CITY
HERTS AL7 1JU
tel : 01707 393971
fax : 01707 393980
e:stuartc@hed.co.uk

Project:

31 Bradway,
Whitwell

Drawing Title:

PLANS AND ELEVATIONS
AS EXISTING

Drawn By:

ALI

Scale: 1:100

Date:

March 2024

Orig Status:

PLANNING

Checked:

Drawing No:

5927-E01

Revision:

A