


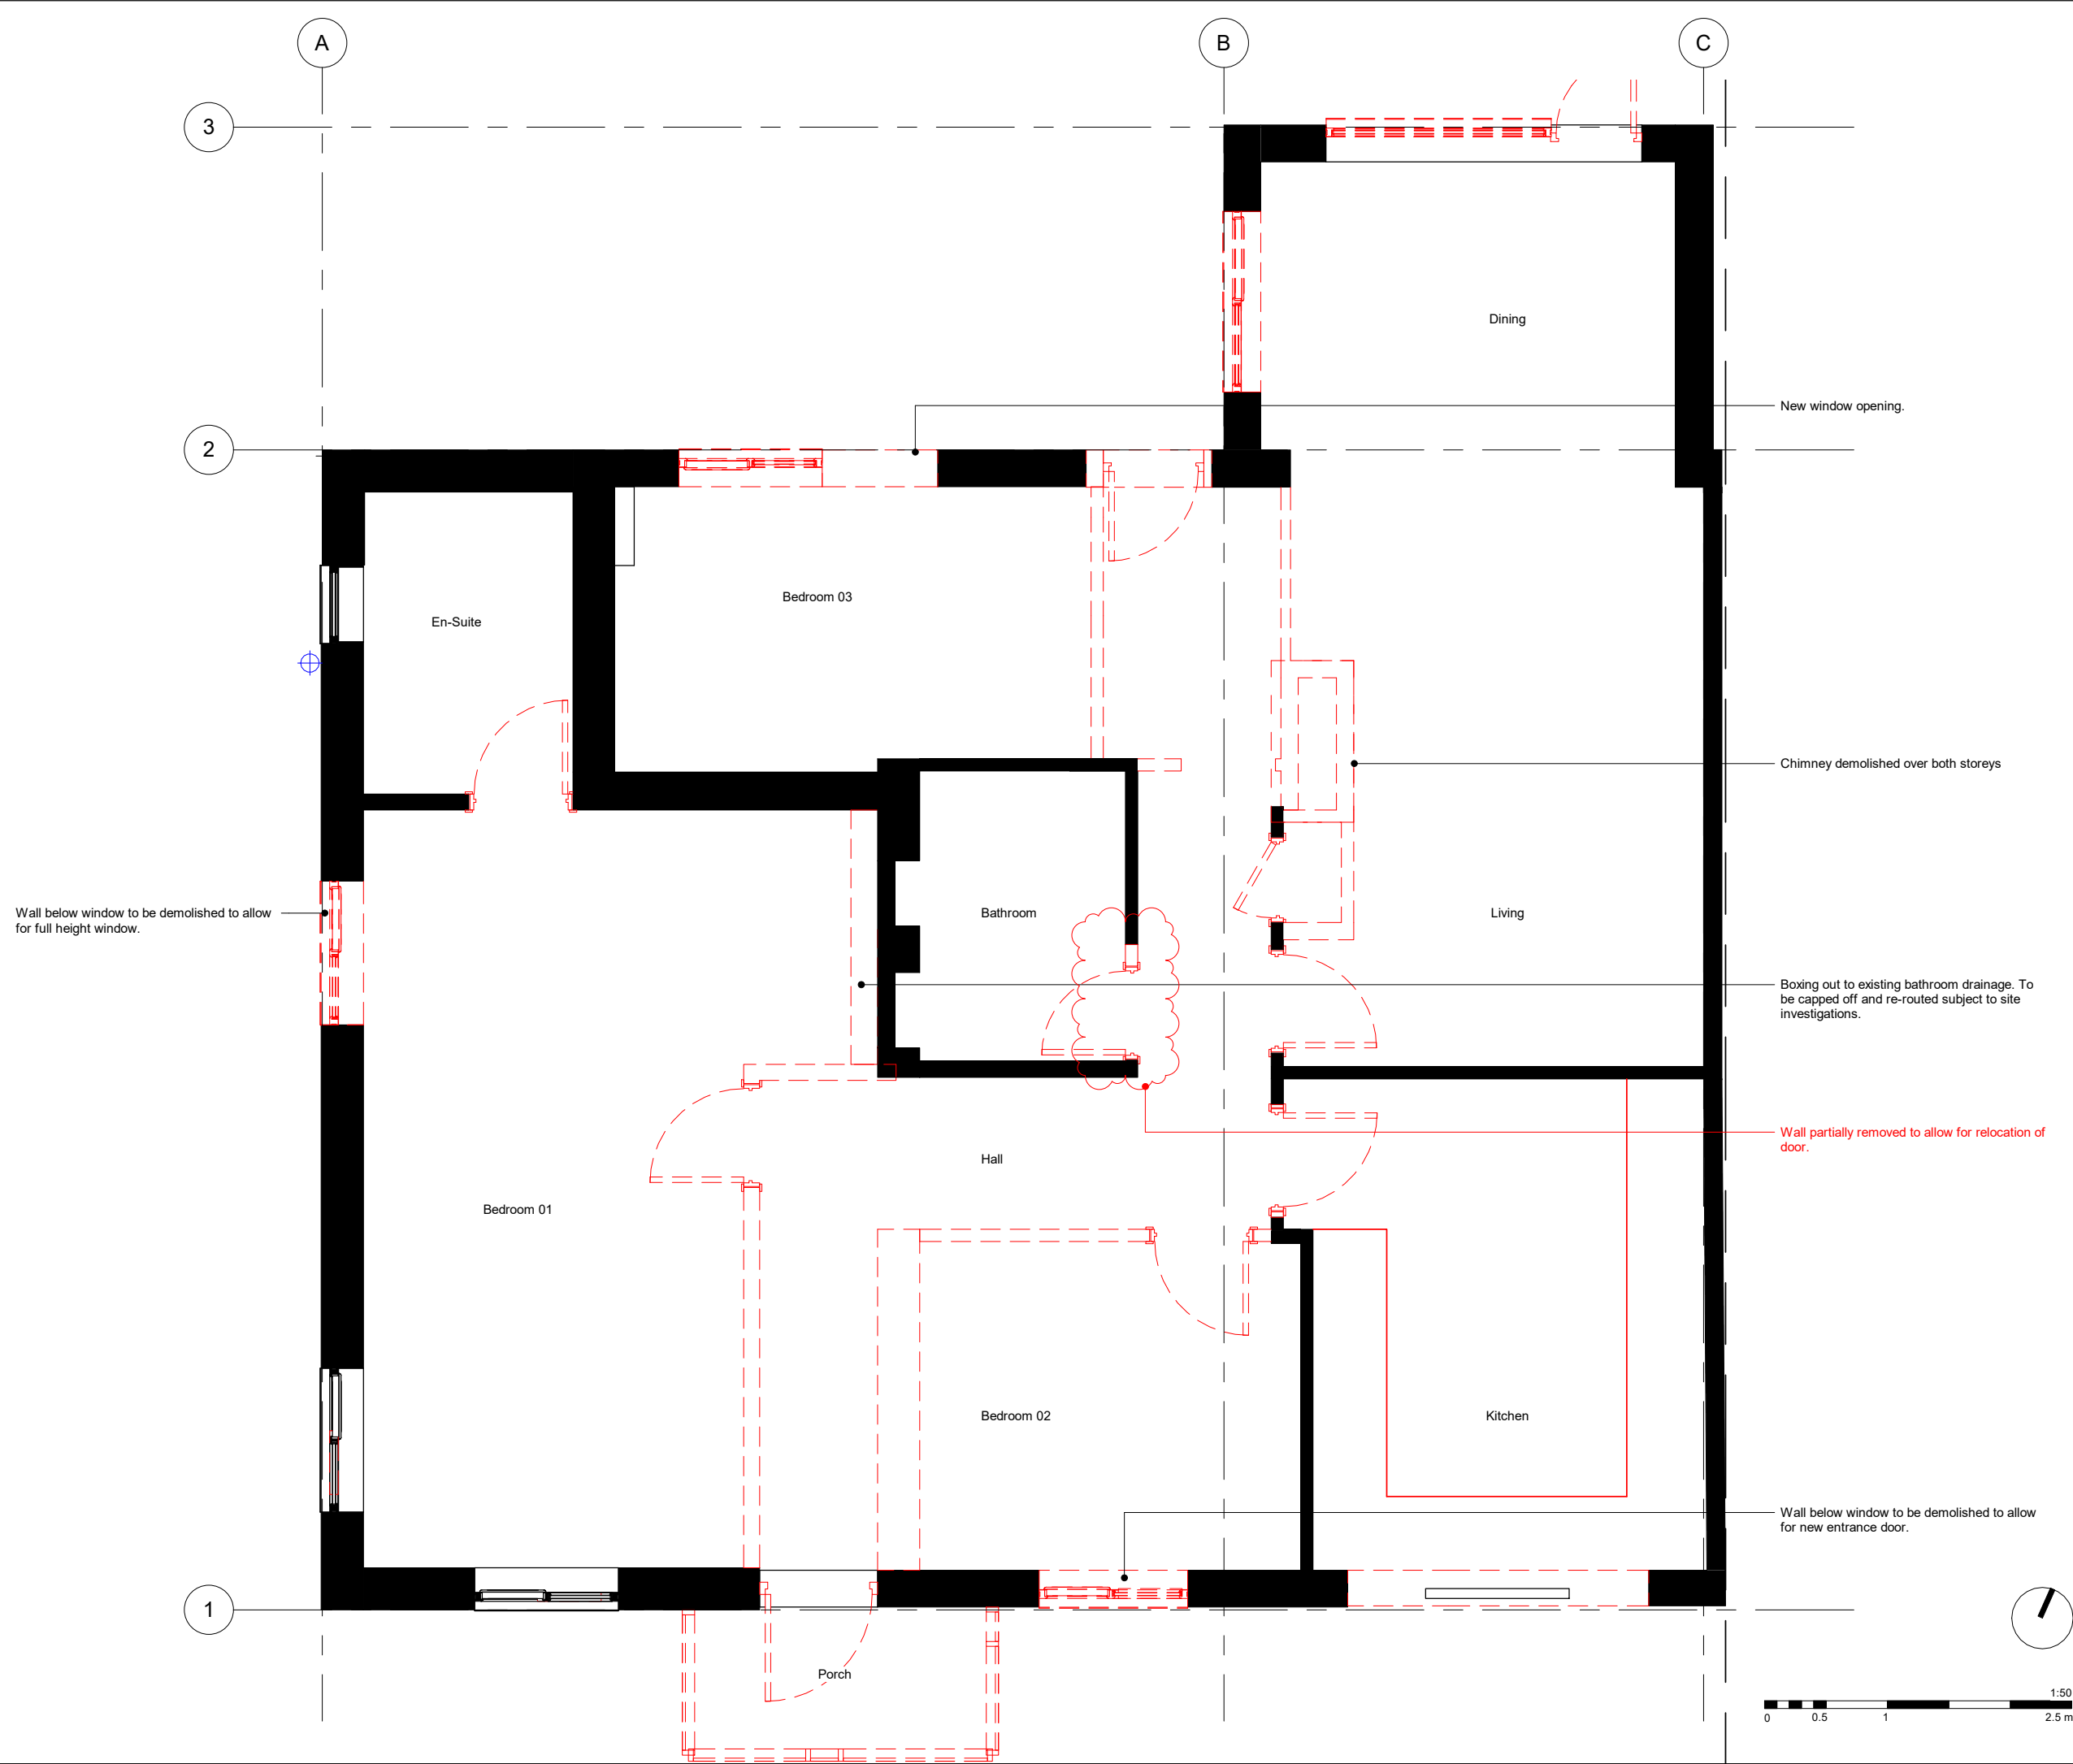

Do not scale from drawings.
All dimensions are in mm unless otherwise stated.
All dimensions to be verified on site before proceeding with the work.
Any discrepancies to be notified in writing to Architect immediately.
All boundaries indicative only and to be confirmed by others.

KEY:
--- Demolition
All existing Doors/Skirting/Architraves to be removed and replaced.

02	28.04.24	Amendments as per revision cloud notes.	JW
01	26.03.24	First Issue	JW
REV	DATE	NOTES	INT

Stage 03

JW Architecture
69 Ninesprings Way, Hitchin, SG4 9NU

job title
69 Ninesprings Way

drawing title / location
Demoliton Plan

drawn by JW	checked JW	scale at A3 1 : 50	status INFORMATION
----------------	---------------	-----------------------	-----------------------

project 23001	drawing no AL 1211 001	revision 02
------------------	---------------------------	----------------

client
Wilcox
© 2023