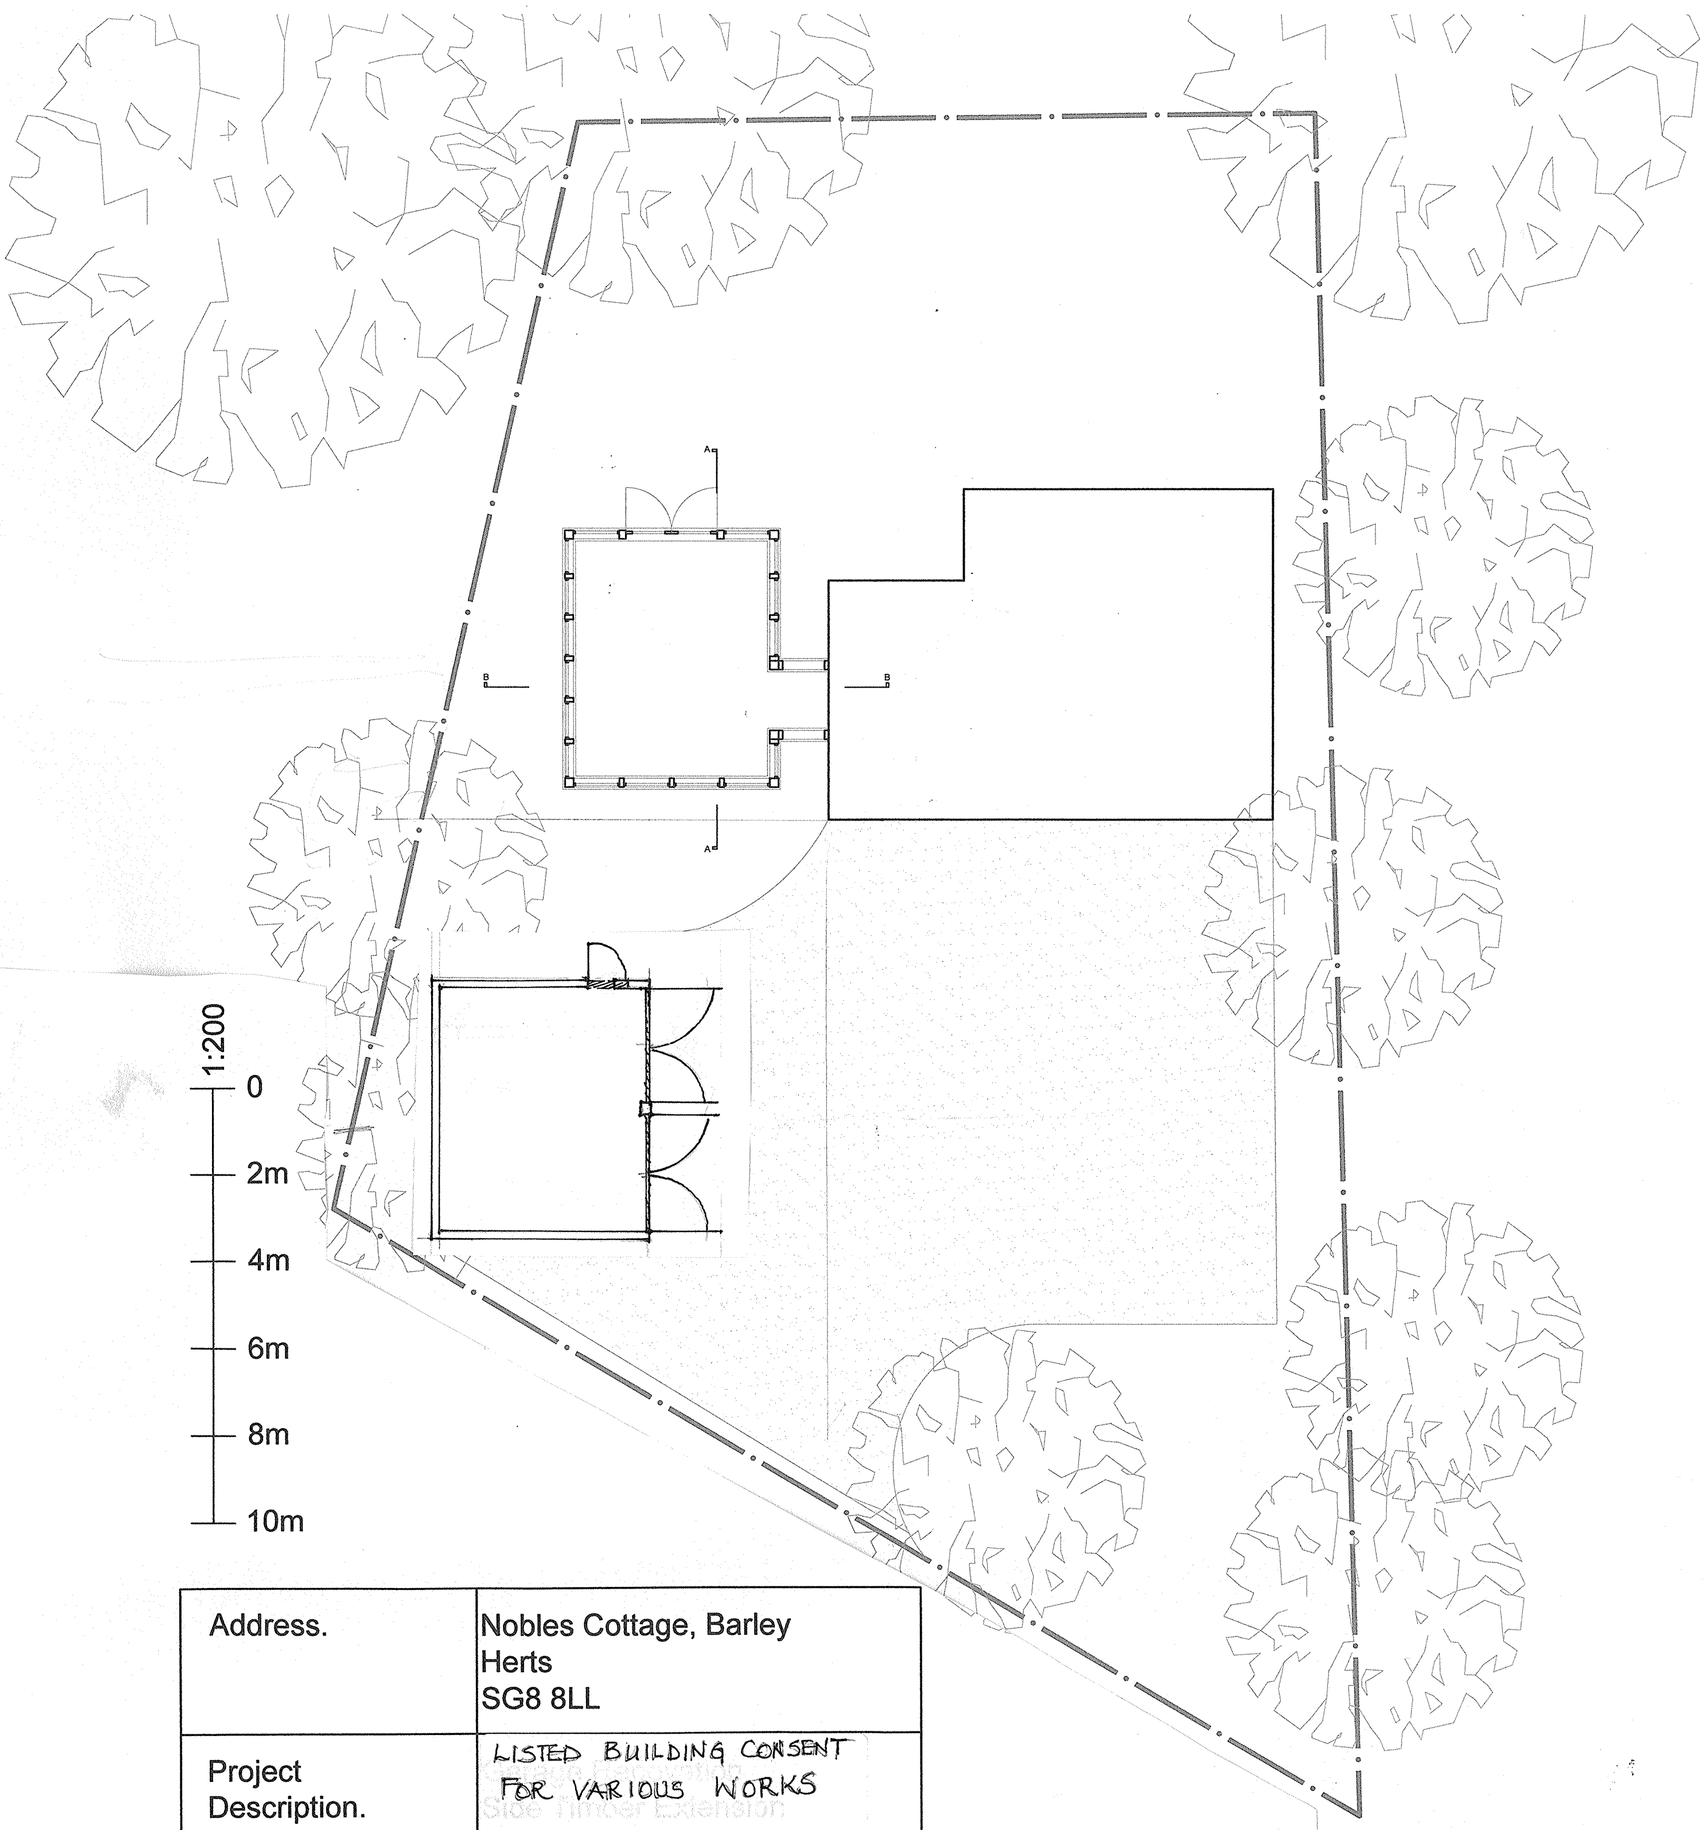


Address.	Nobles Cottage, Barley Herts SG8 8LL
Project Description.	LISTED BUILDING CONSENT FOR VARIOUS WORKS
Drawing Title.	Existing
Issued For.	LISTED BUILDING CONSENT
Scale.	1:200 @ A3
Drawing Number.	SEL_PP_102