




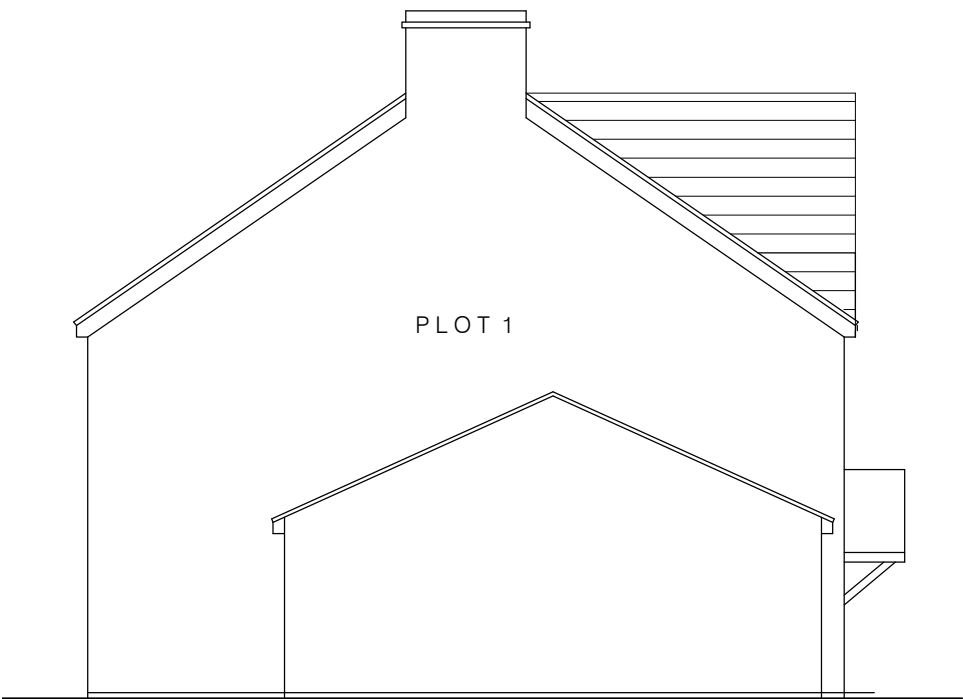


Proposed Side Elevation Scale 1:100

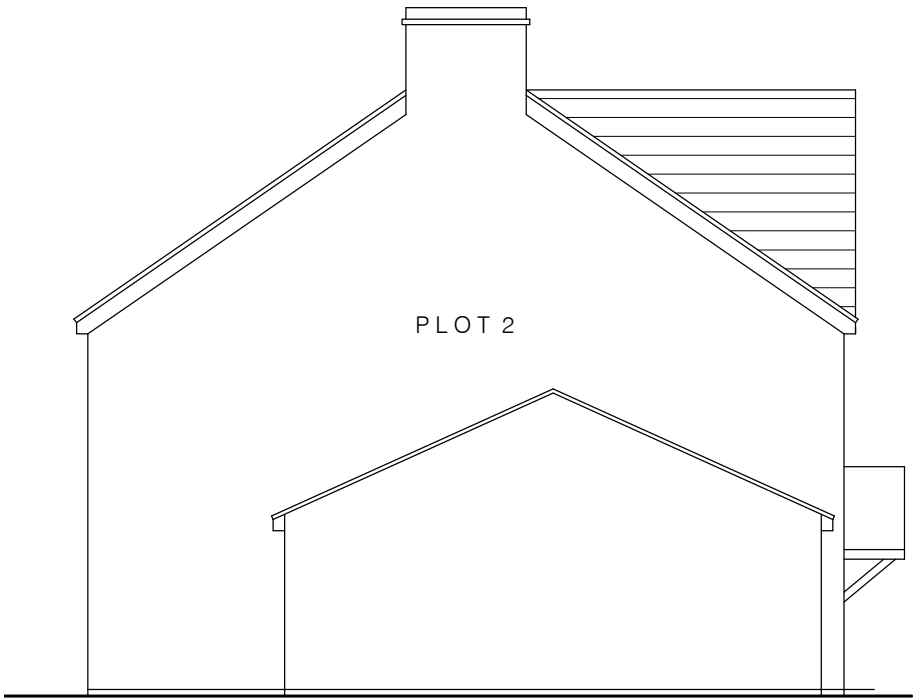

Proposed Side Elevation Scale 1:100

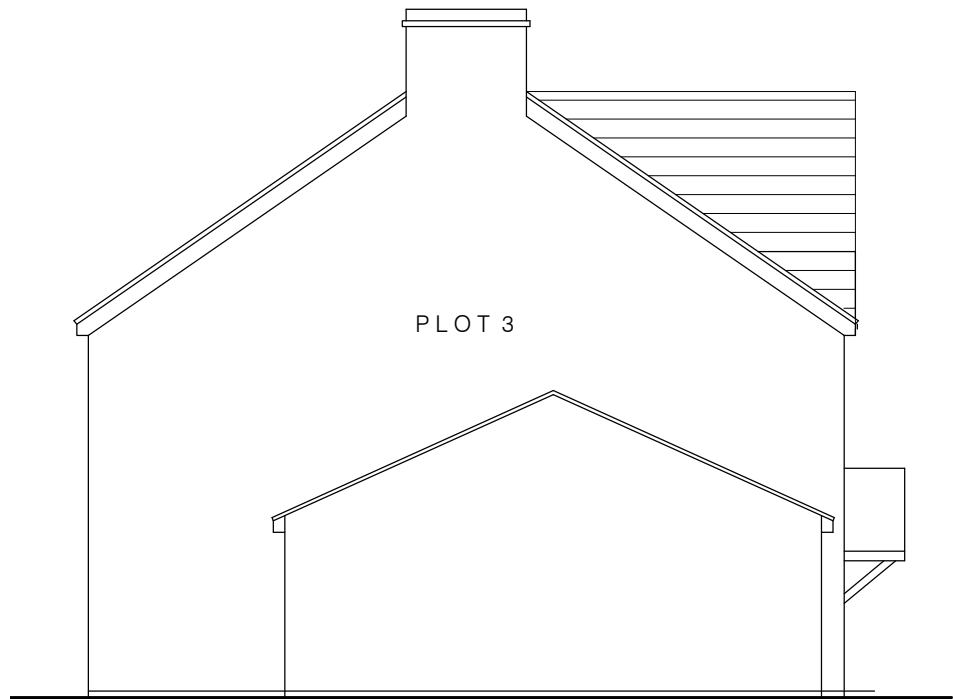

Proposed Side Elevation Scale 1:100

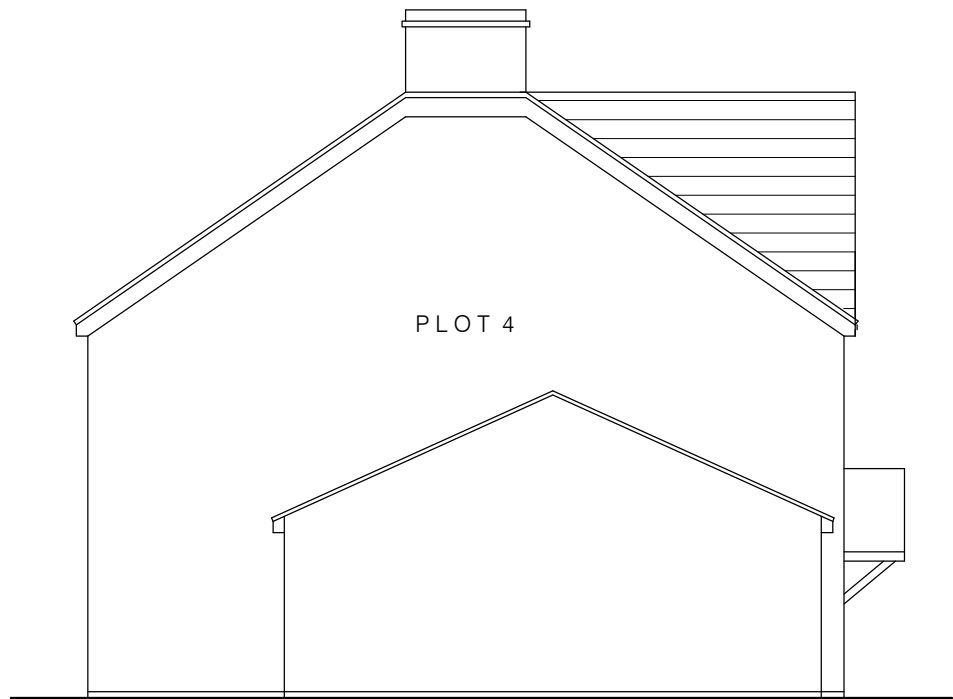


Proposed Side Elevation Scale 1:100

SCHEDULE OF AREAS

Site Area			
Approx 2350sqm			
Units	Area	Beds	Parking
1	140sqm	3	3
2	140sqm	3	3
3	140sqm	3	3
4	140sqm	3	3
Garden Amenity approx 100sqm			
Visitor parking			3

preliminary

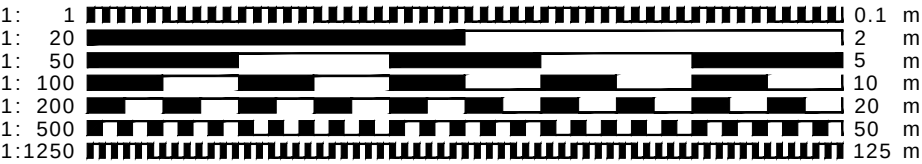

o CLIENT MUST SEEK SEPARATE SPECIALIST ADVICE ON PARTY WALL MATTERS IN SUFFICIENT TIME TO SERVE ALL NOTICES IF REQUIRED

o ALL STRUCTURAL ELEMENTS ARE INDICATIVE ONLY AND SUBJECT TO FULL STRUCTURAL DESIGN BY STRUCTURAL ENGINEER - ALL DESIGN IS SUBJECT TO STRUCTURAL DESIGN TO BE PROVIDED BY OTHERS

o THIS DRAWING IS FOR PLANNING APPROVAL ONLY AND SUBJECT TO ALL OTHER RELEVANT STATUTORY APPROVALS

This drawing is protected under © copy right



CONTRACT		
Proposed Dwellings to Land off Ashwell Road, Manor Farm Bygrave, Hertfordshire		
DRAWING TITLE		
Proposed Side Elevations		
SCALE	1:100@A3	DRAWING NUMBER
DATE	Jan 2024	PO7
DRAWN	JEI	REVISION
JOB NUMBER	JN-02	CHECKED BY
redshed design 45 Hoo Road Meppershall Bedfordshire sg17 5lp		
telephone: 01462 817075, 07884008970 fax: 01462 807175 e-mail: james@redsheddesign.co.uk www.redsheddesign.co.uk		