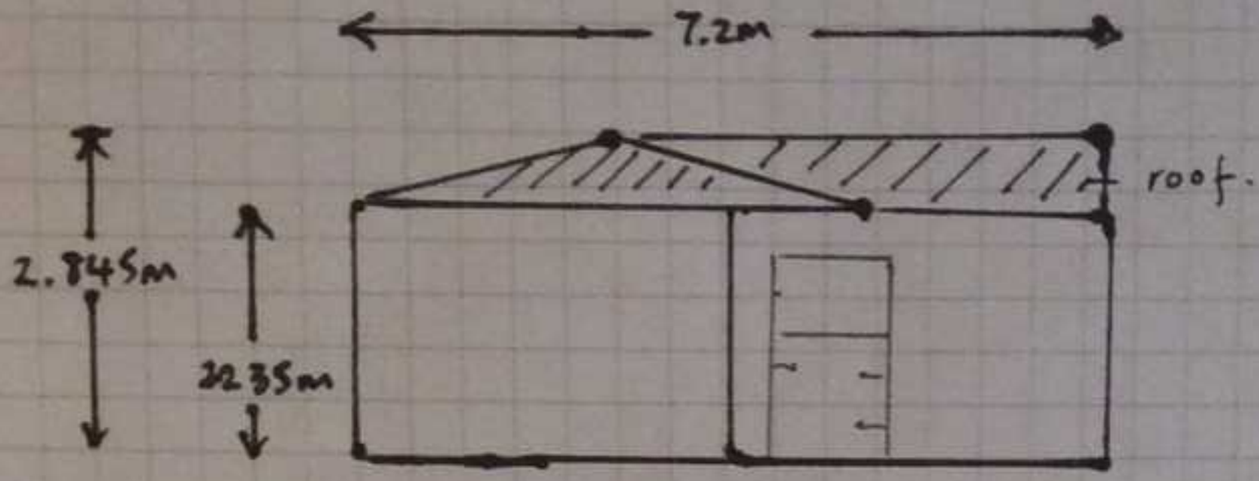

SOUTH ELEVATION

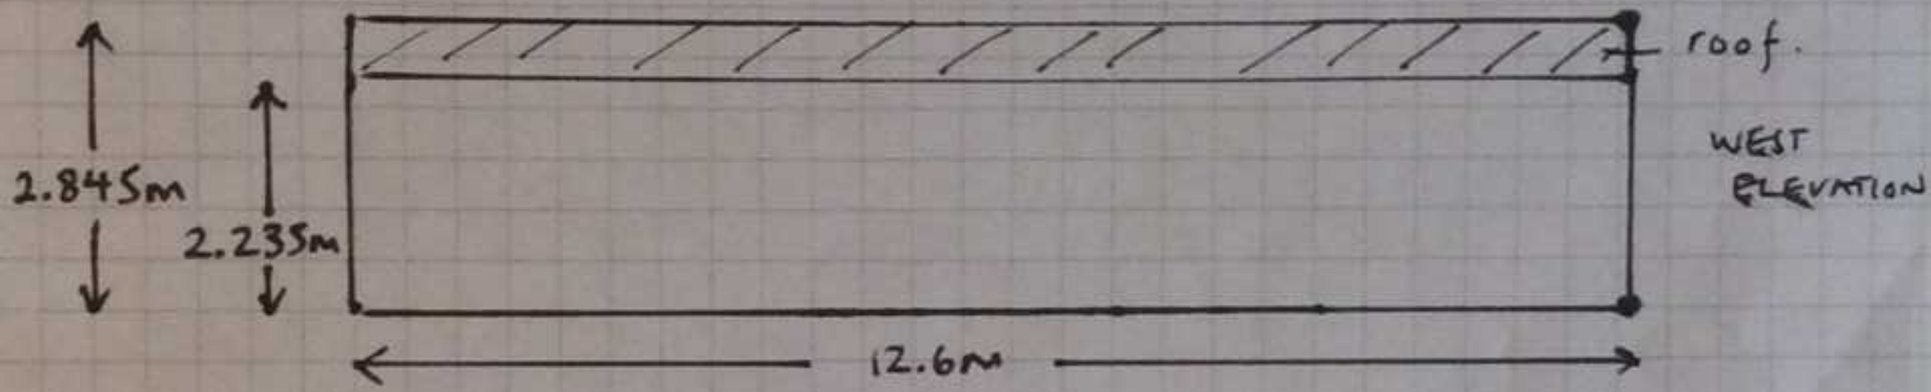

WEST ELEVATION

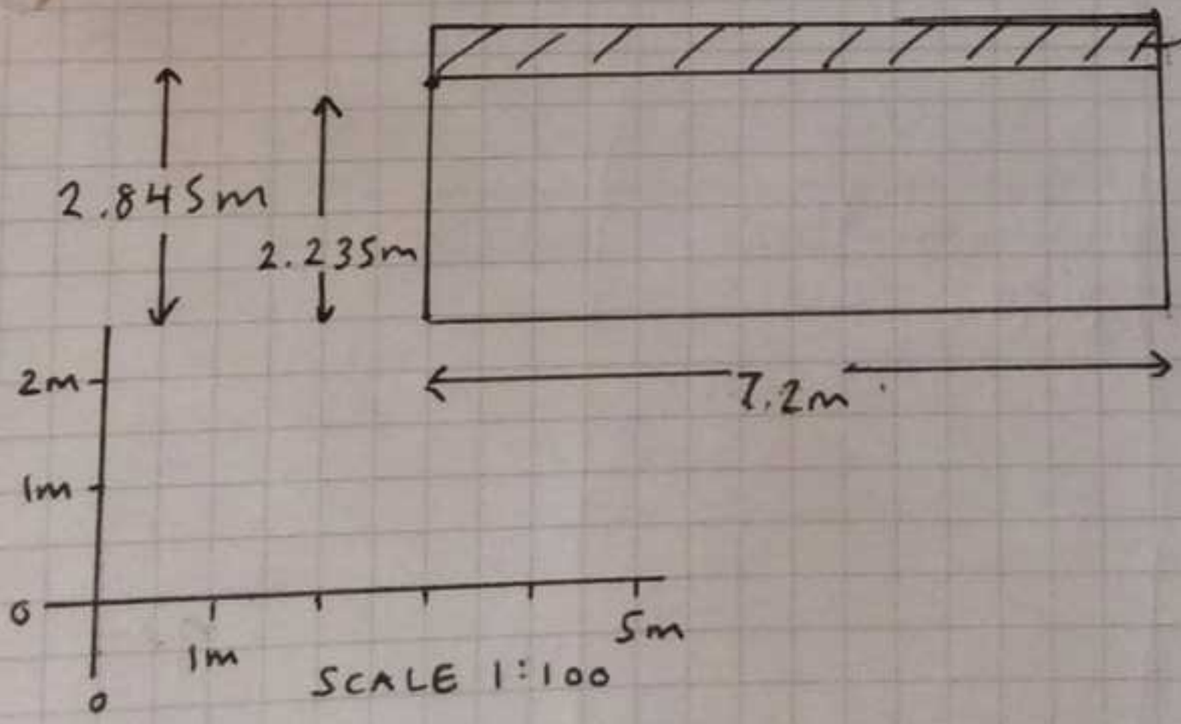

NORTH ELEVATION