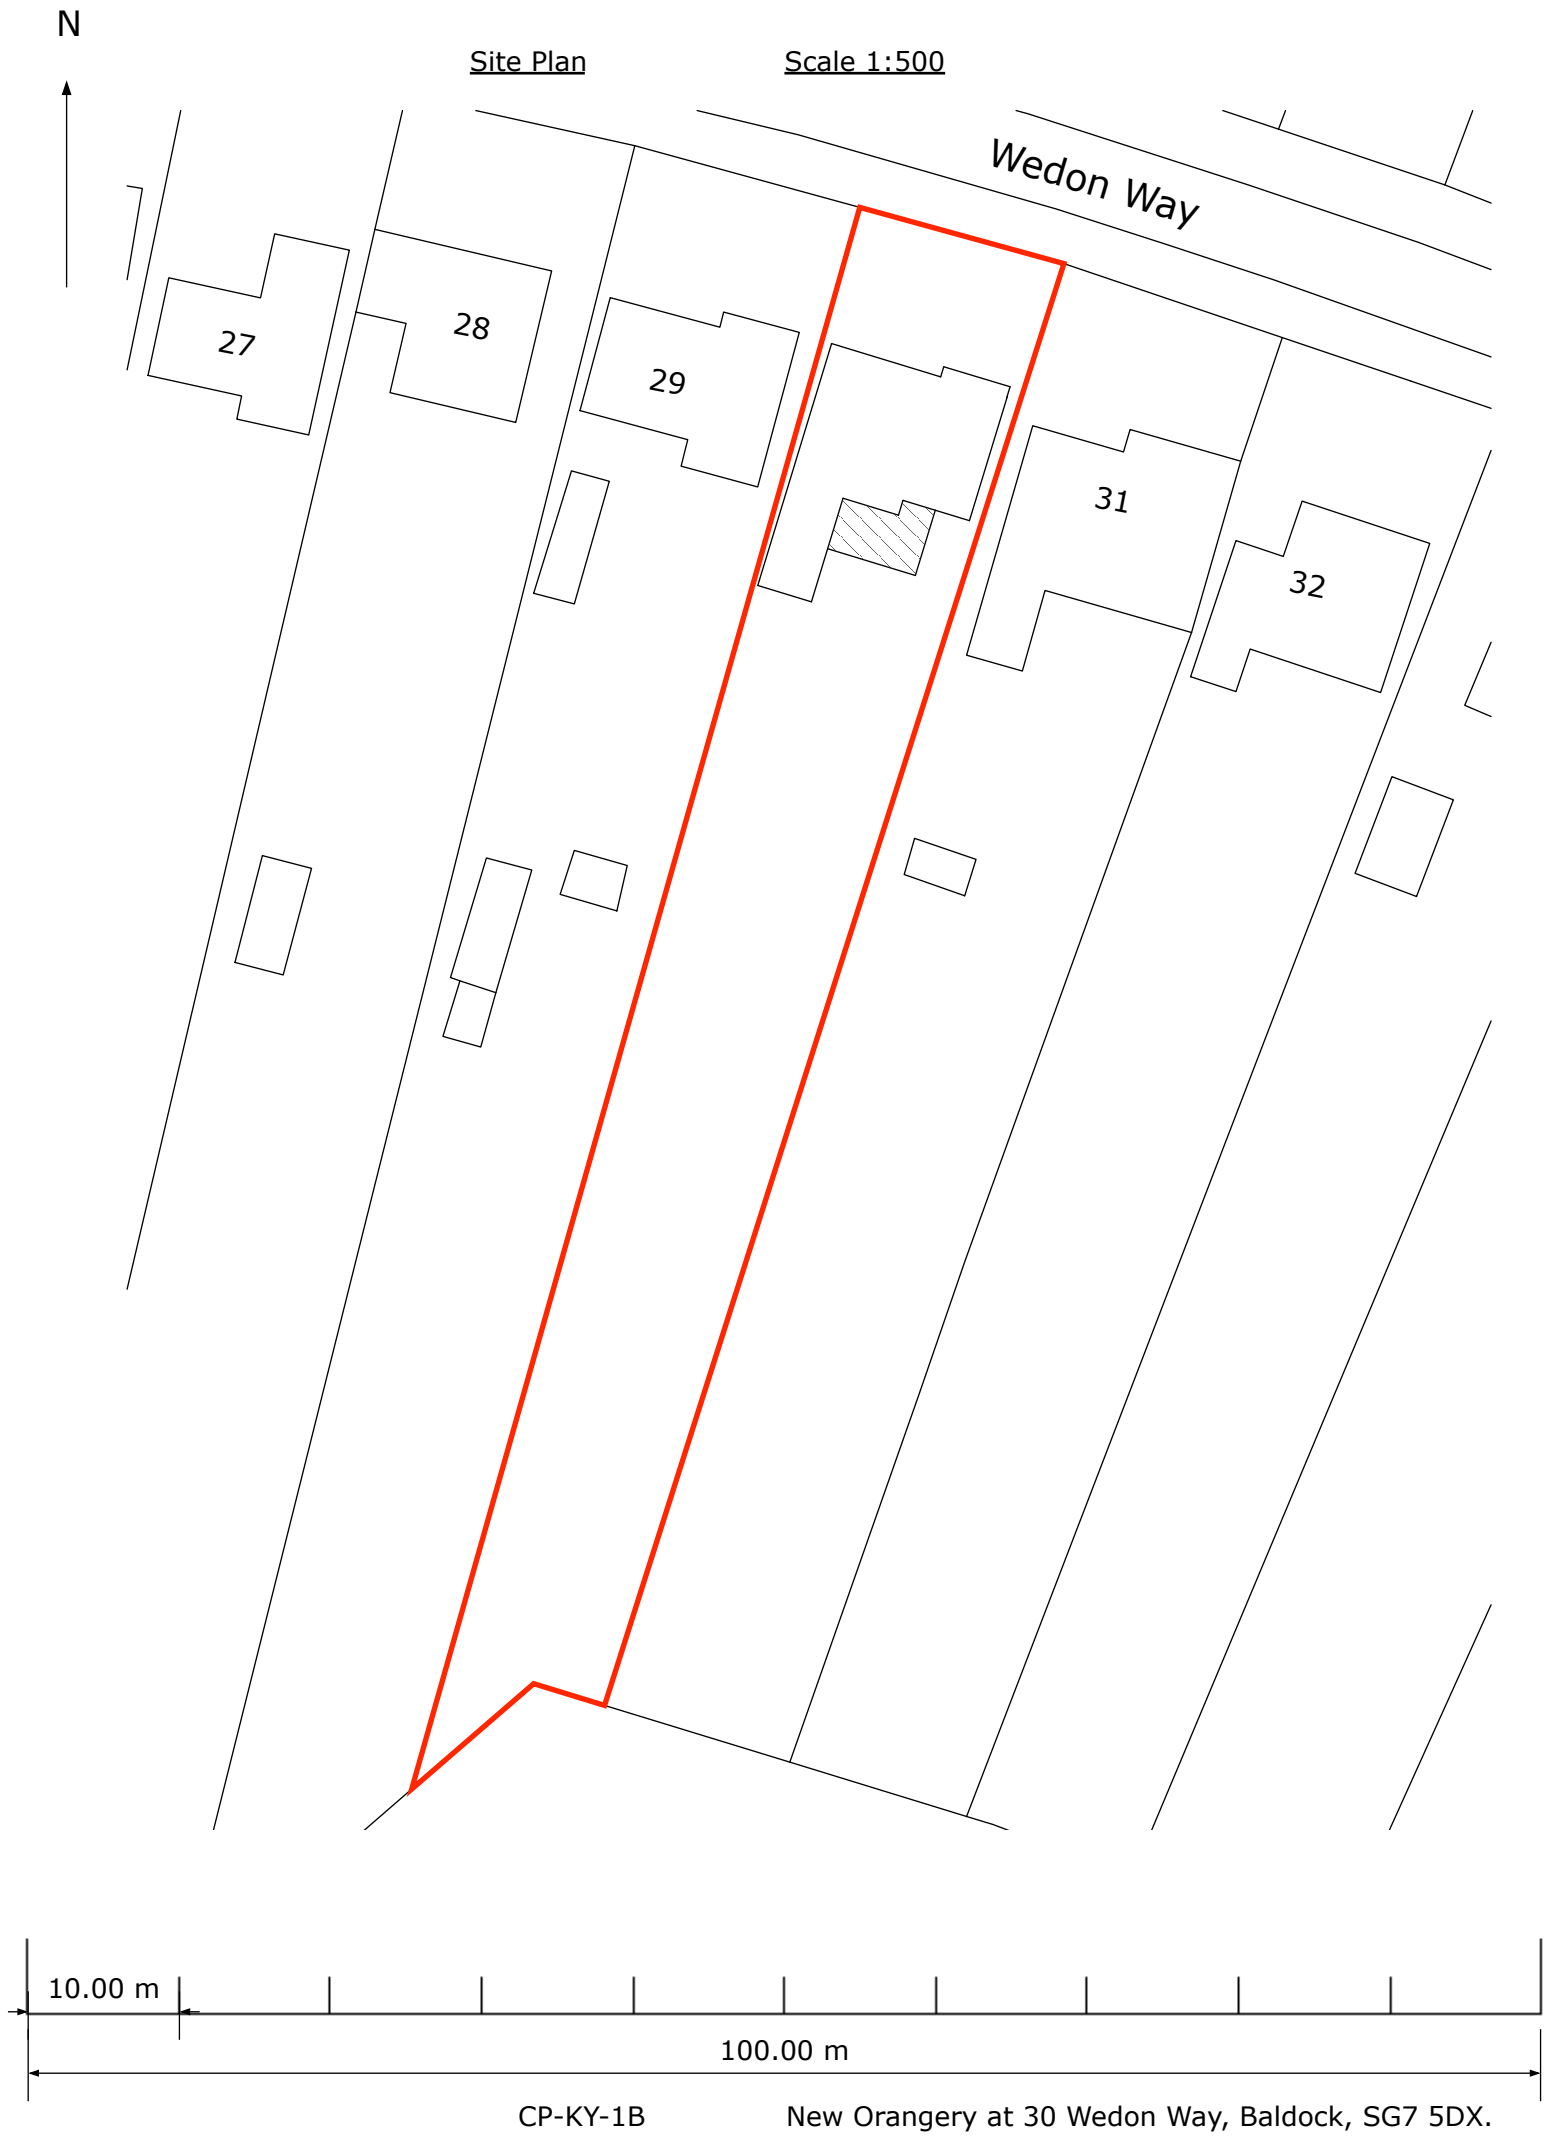

CP-KY-1B

New Orangery at 30 Wedon Way, Baldock, SG7 5DX.