




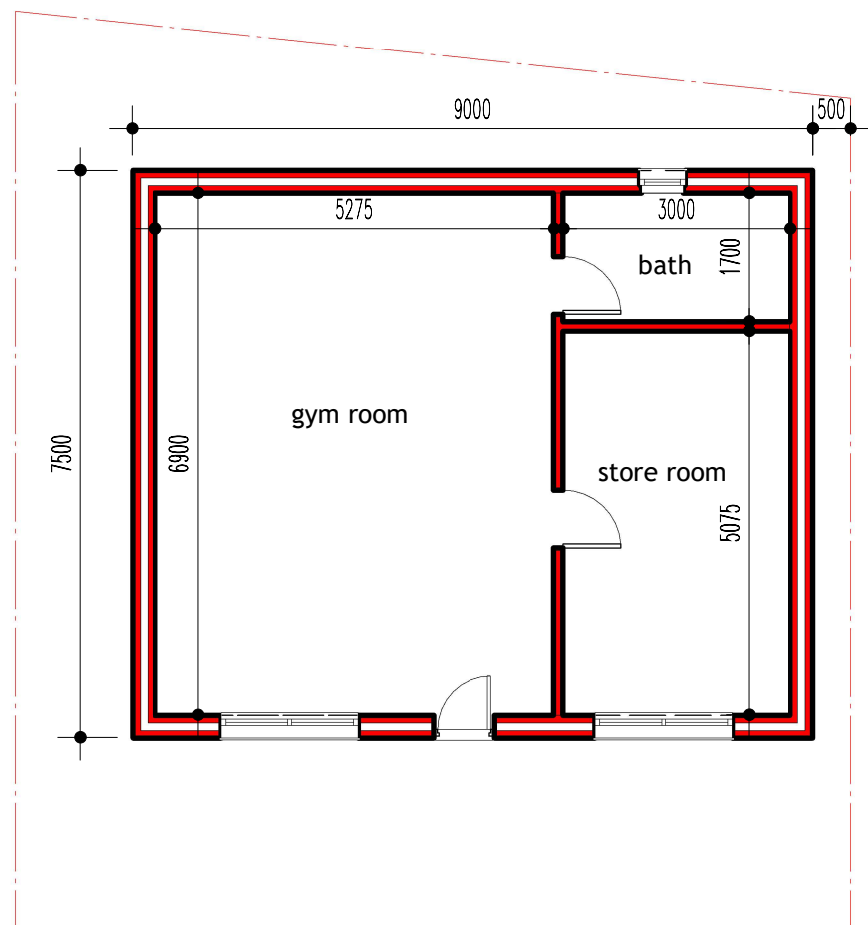


proposed plan

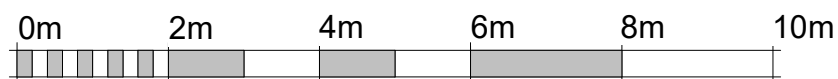


VISUAL SCALE 1:100 @ A3

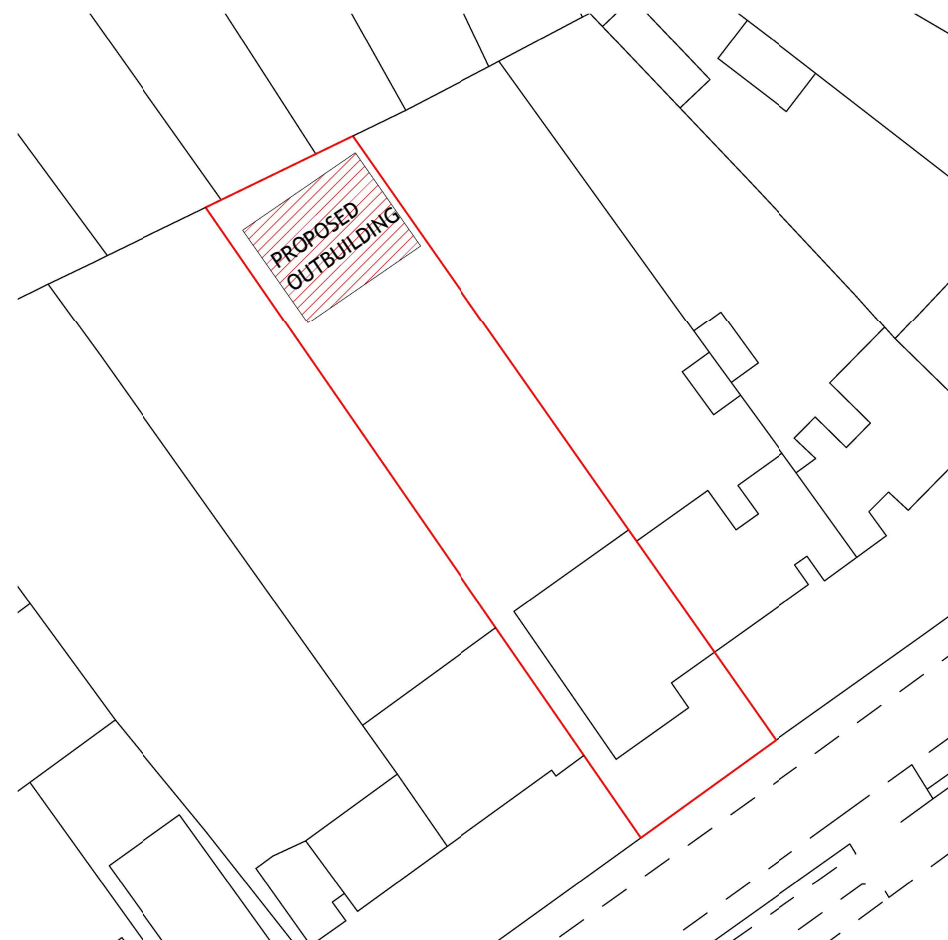

block plan

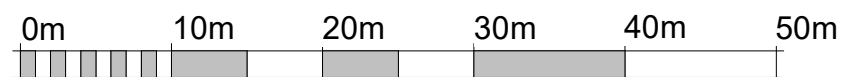

VISUAL SCALE 1:500 @ A3

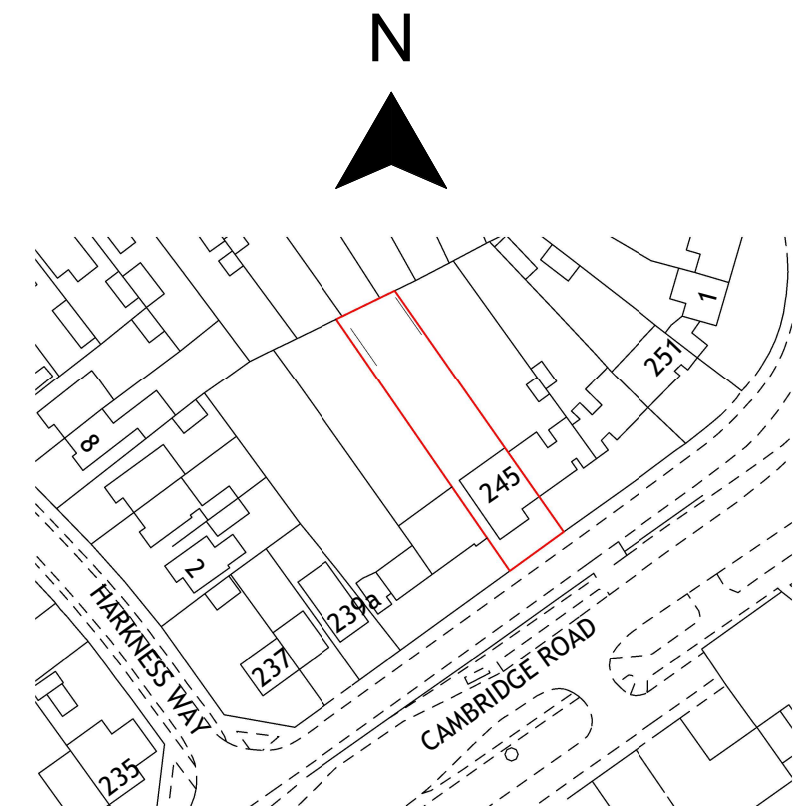

location plan



VISUAL SCALE 1:1250 @ A3

NOTES

ALL EXTERNAL FINISHING MATERIALS TO MATCH EXISTING.
ALL DIMENSION TO BE CHECKD ON SITE PRIOR TO COMMENCEMENT OF WORK.
CONTRACTOR/ BUILDER MUST ENSURE ALL NEW GUTTERING, FASCIA, ETC. OF THE NEW ROOF ARE WITHIN BOUNDARY LINE AND MUST NOT PROJECT OVER THE BOUNDARY LINE.

POSITIONS OF LINE/ WALL TO ADJACENT PROPERTIES TO BE AGREED IN WRITTING BY PARTIES INVOLVED AS SET OUT IN THE PARTY WALL ACT 1996 PRIOR TO WORK COMMENCEMTN.

PLAN & BUILD



Ph. 07816611144

email: shamshadali@hotmail.co.uk

ADDRESS: 245 CAMBRIDGE ROAD, HITCHIN, SG4 0JS

TITLE PROPOSED PLAN

PROJECT: ERECTION OF OUTBUILDING IN REAR GARDEN

Drawing number

P-101

Scale

As indicated

A3

09/07/2024 11:18:15