



Issue Status				
Planning				
This drawing is copyright. Only figured dimensions to be worked to.				
Revision	Drawn	Check	Date	
P1	First Issue	AD	AD	12.02.26

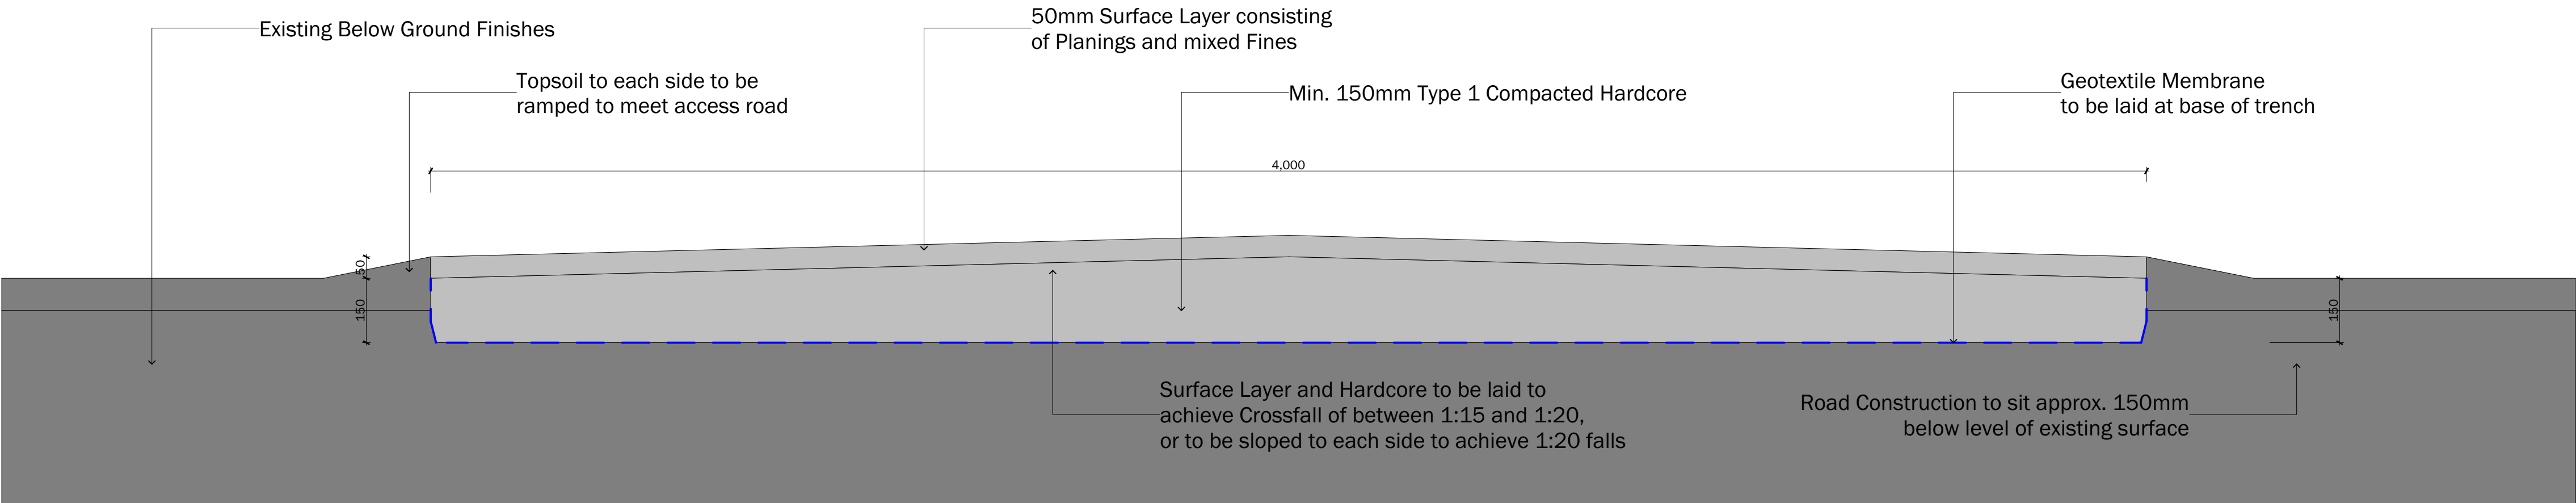

Section through Roadway

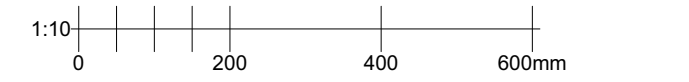

client		
McKenna		
project		
Lower Green Farm, Ickleford Proposed Glamping Site and Dog Walking Field		
drawing		
Proposed Construction Details		
date	scale	@ A1
13.10.25	1:10	
drawn	check	
AD	AD	

BROWN & CO
ARCHITECTURE + PLANNING
www.brown-co.com

Norwich
St Neots

01603 628871
01480 213811

Humber
Lincoln

01482 421234
01522 457800

Brown & Co Registered Office: The Atrium, St. George's Street, Norwich, Norfolk, NR3 1AB

Registration no: 0C302092 Registered in England & Wales