



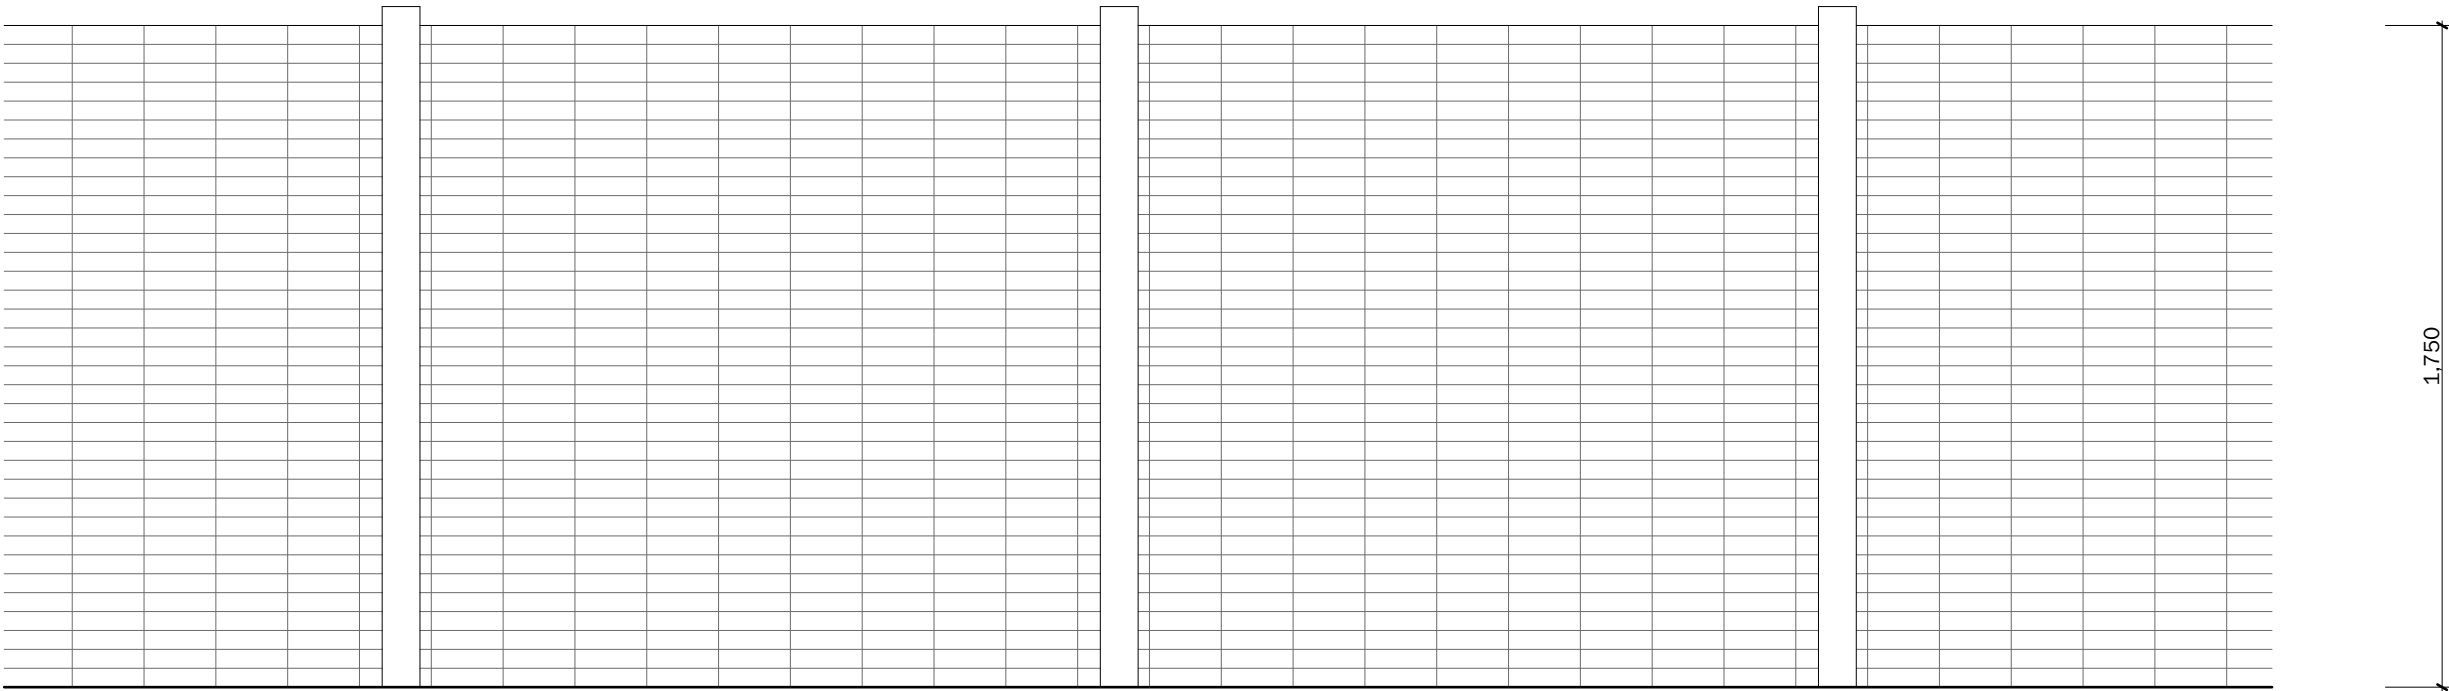

Typical Deer Fence
Post Material: Softwood Posts @ not. 1900mm centres
Panel Material: Galvanised Mesh 190x50mm

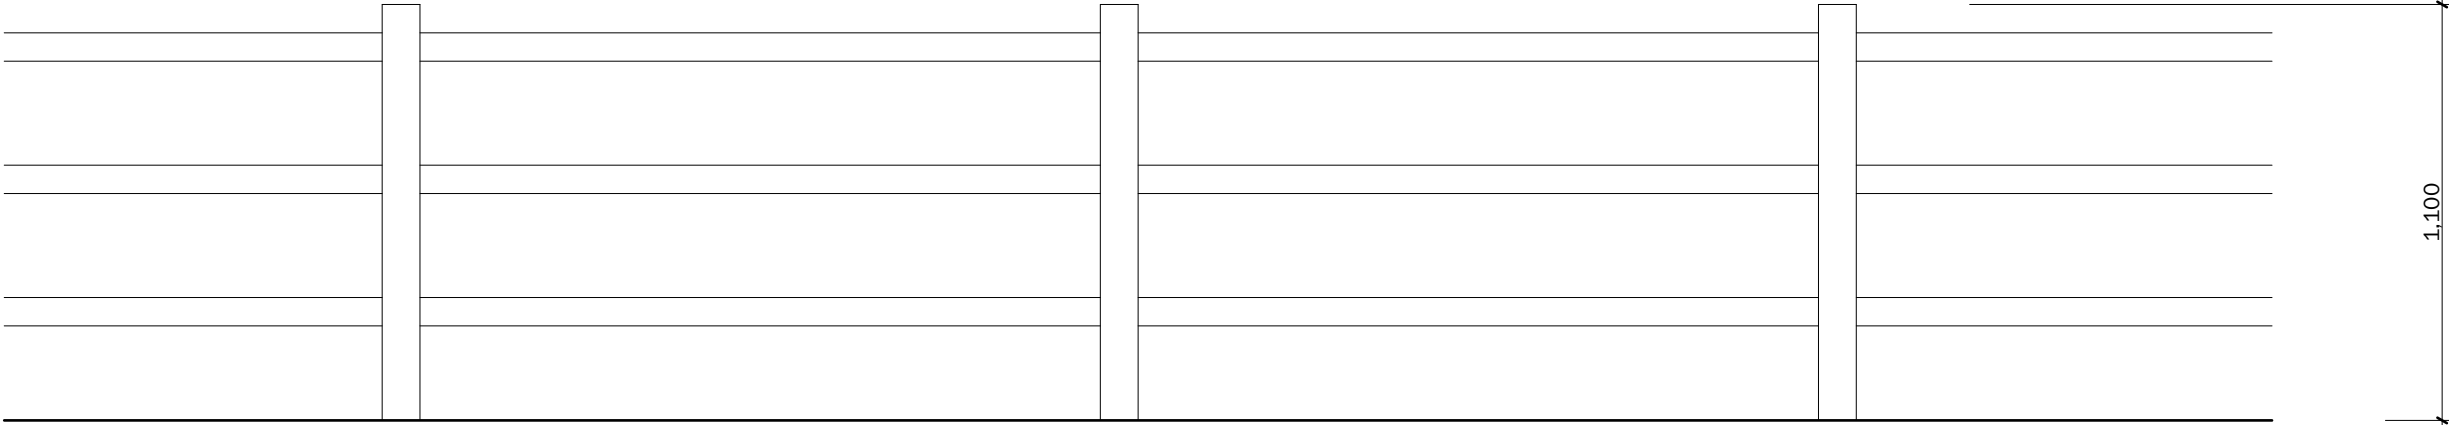

Typical Post and Rail Fence
Post Material: Softwood
Rail Material: Softwood

Issue Status			
Planning			
This drawing is copyright. Only figured dimensions to be worked to.			
Revision		Drawn	Check
P1	First Issue	AD	AD
		Date	
		16.03.26	



client		
McKenna		
project		
Lower Green Farm, Ickleford Proposed Glamping Site and Dog Walking Field		
drawing		
Proposed Construction Details		
date	16.03.26	scale
drawn	AD	1:20 @ A3
check	AD	



ARCHITECTURE + PLANNING
www.brown-co.com

Norwich 01603 629871 Humber 01482 421234
St Neots 01480 213811 Lincoln 01522 457800
Brown & Co Registered Office: The Atrium, St. George's Street, Norwich, Norfolk, NR3 1AB
Registration no: OC302092 Registered in England & Wales