


Project plans subject to prior technical validation

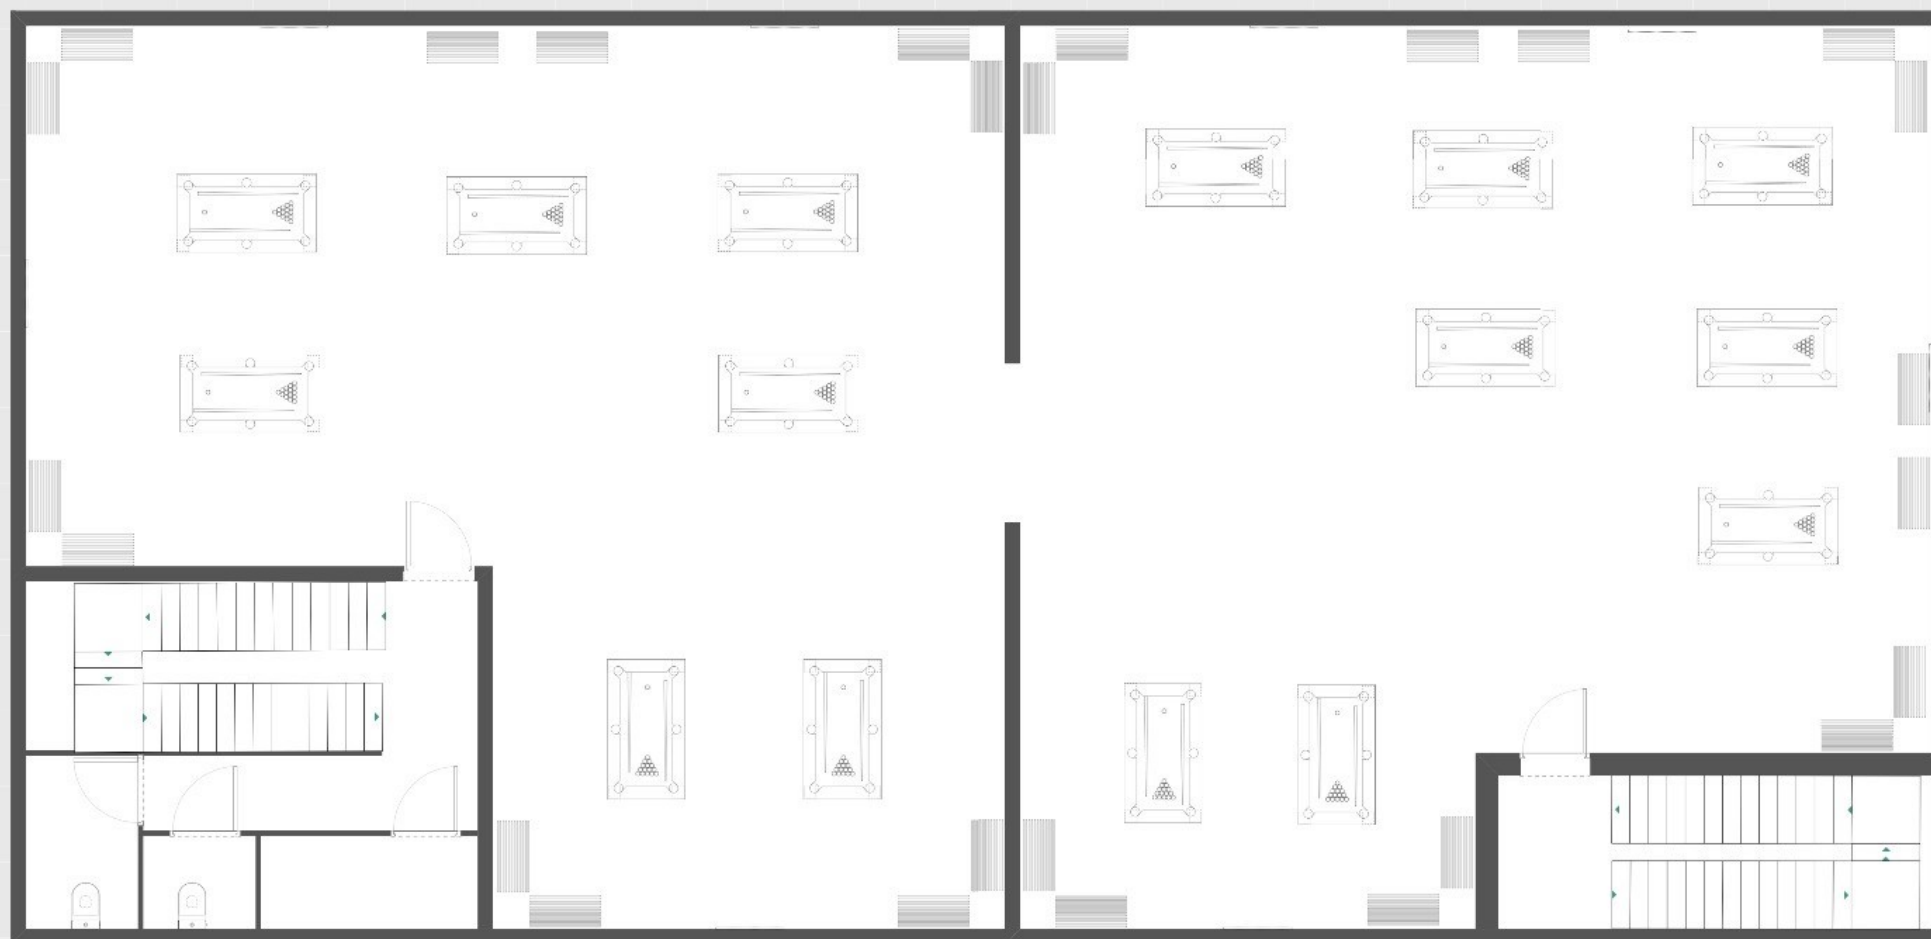

## The Pool Hall - First Floor Proposed

59-61 Knowl Piece, Wilbury Way  
Hitchin, Herts, SG4 0TY (1-100 at A4)

21/01/2025

1/100