


Project plans subject to prior technical validation

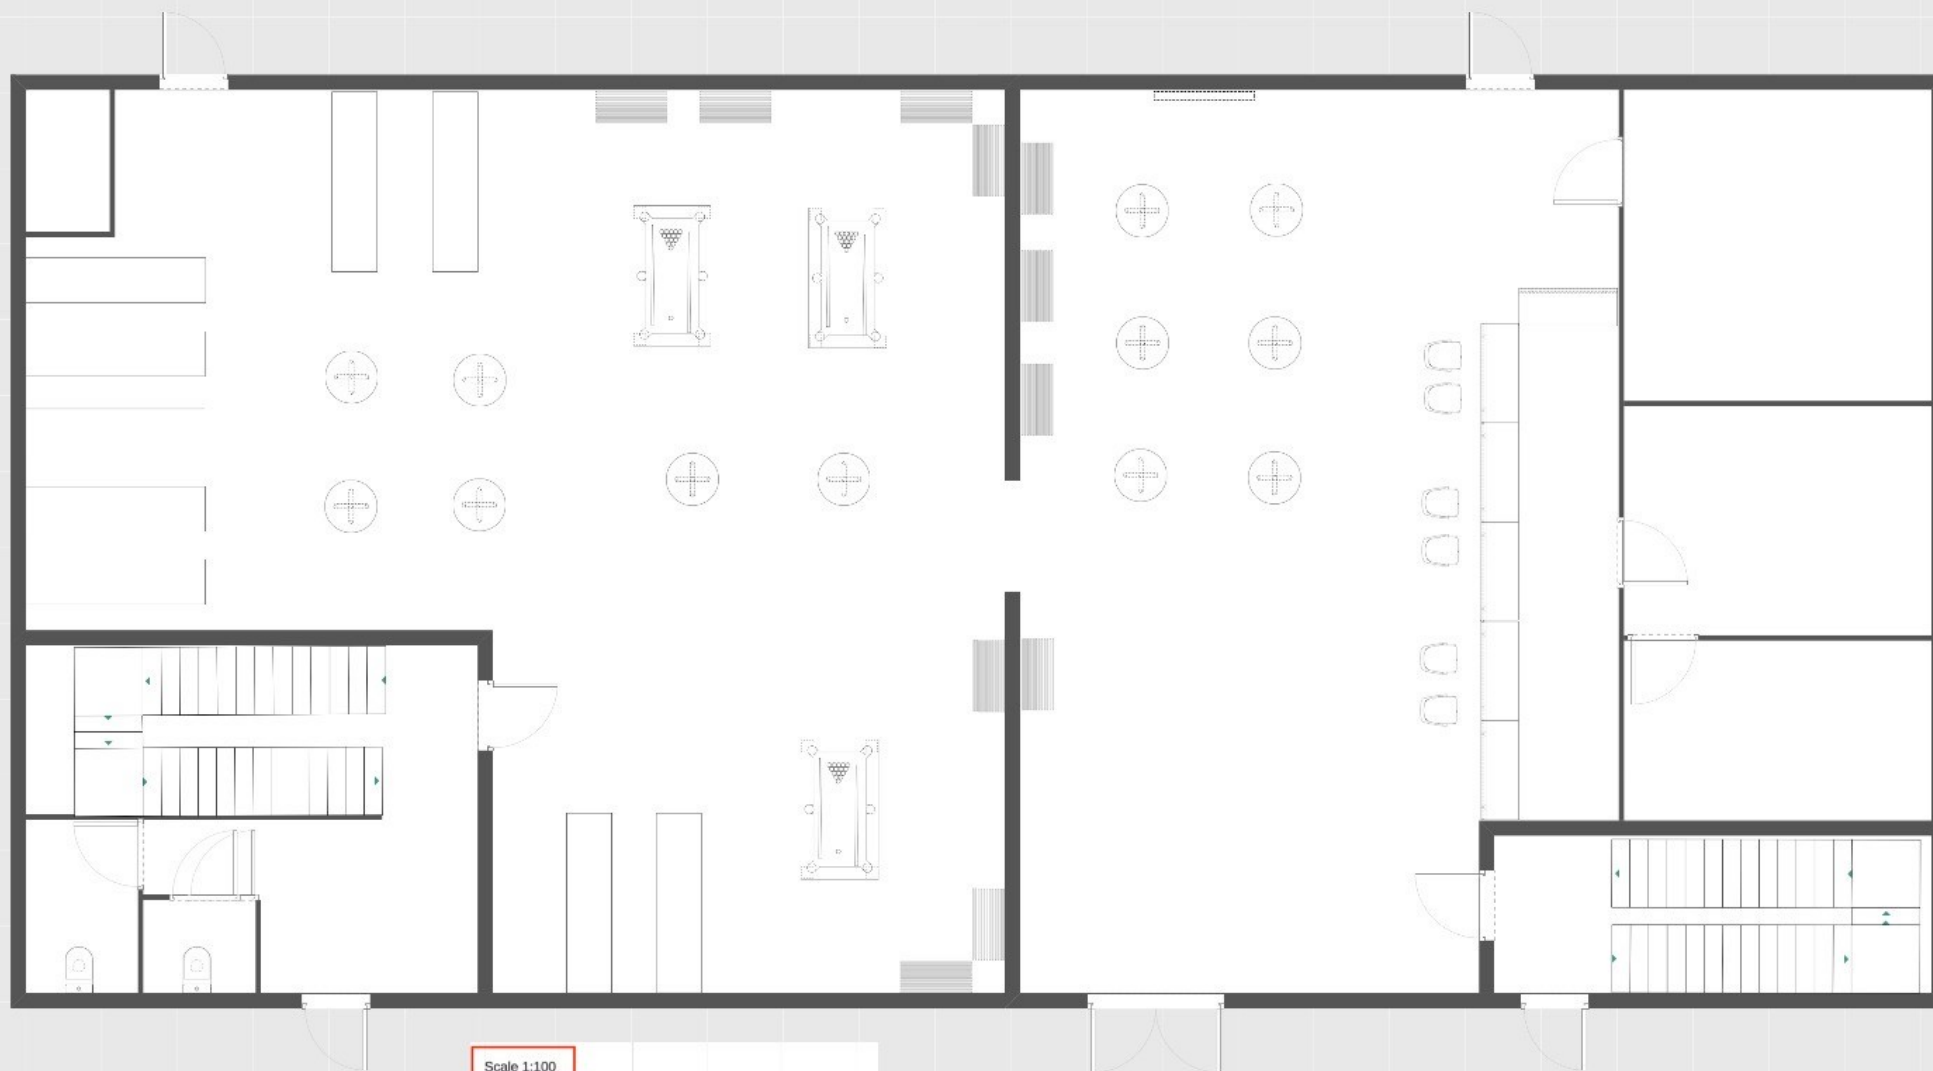

The Pool Hall - Ground Floor Proposed

59-61 Knowl Piece, Wilbury Way
Hitchin, Herts, SG4 0TY (1-100 at A4)

21/01/2025

1/100