
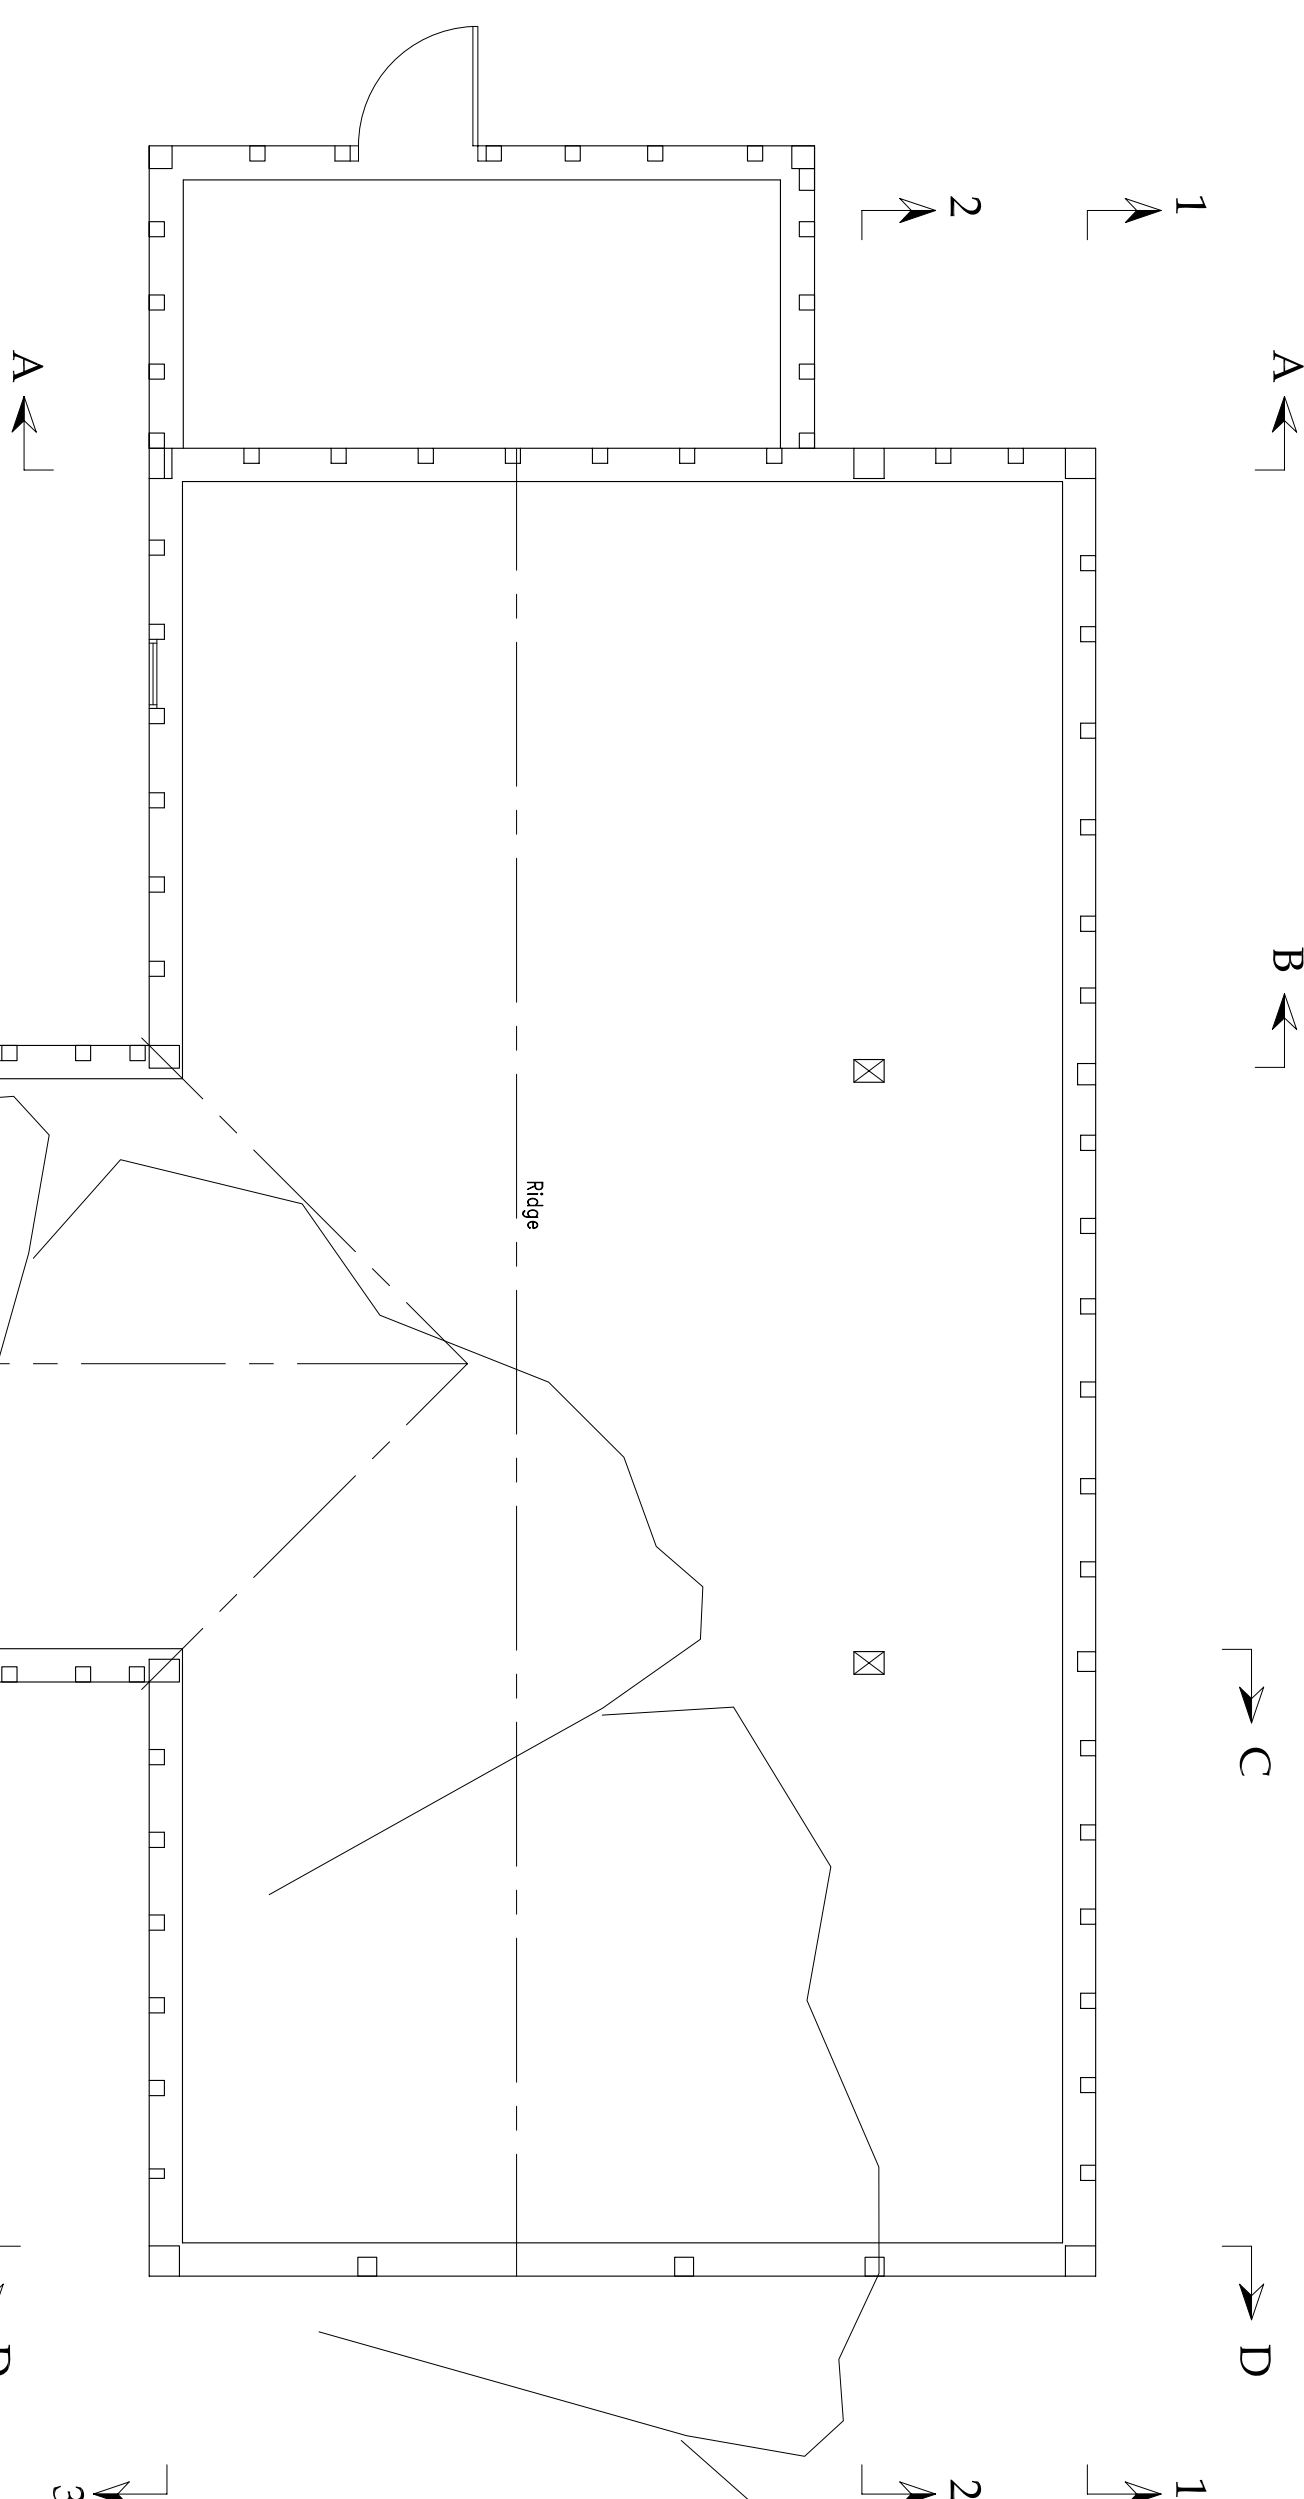
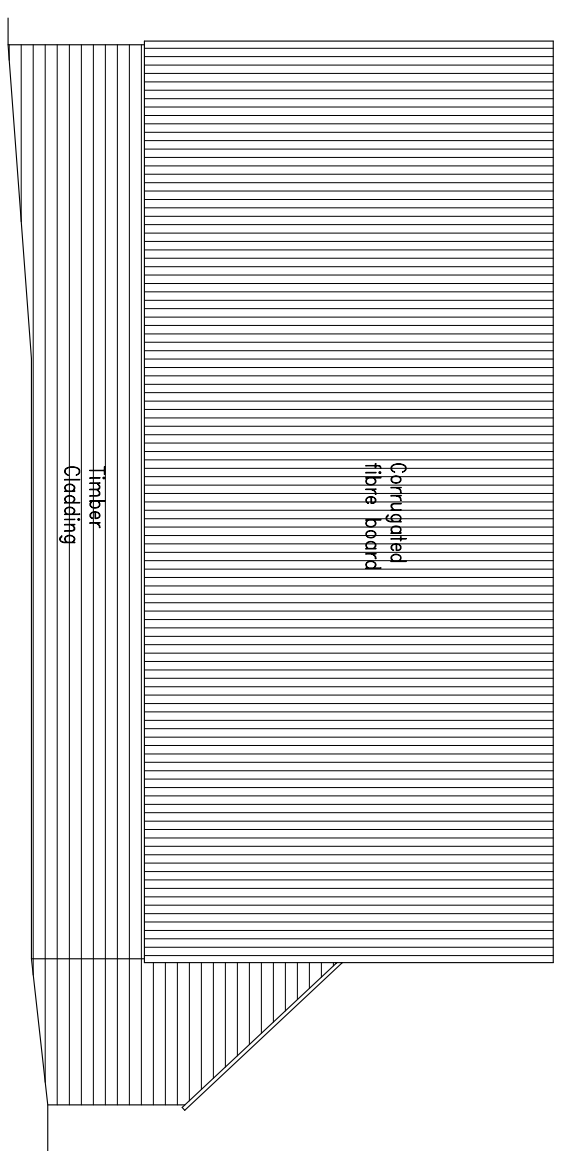
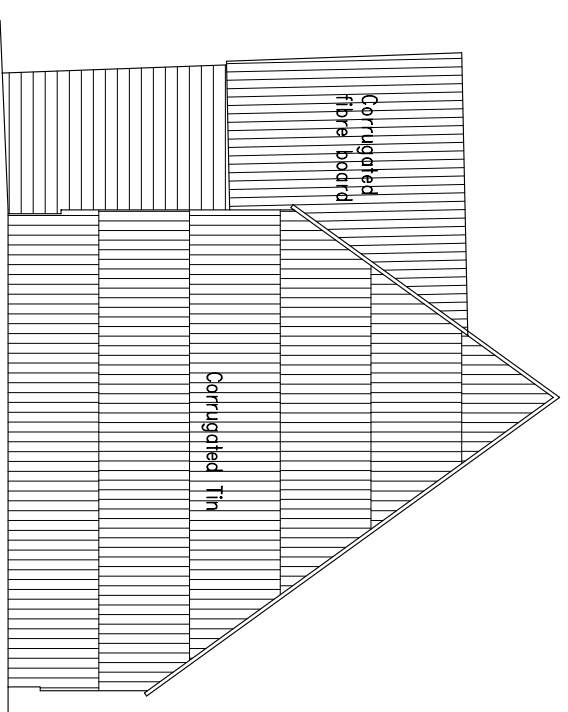
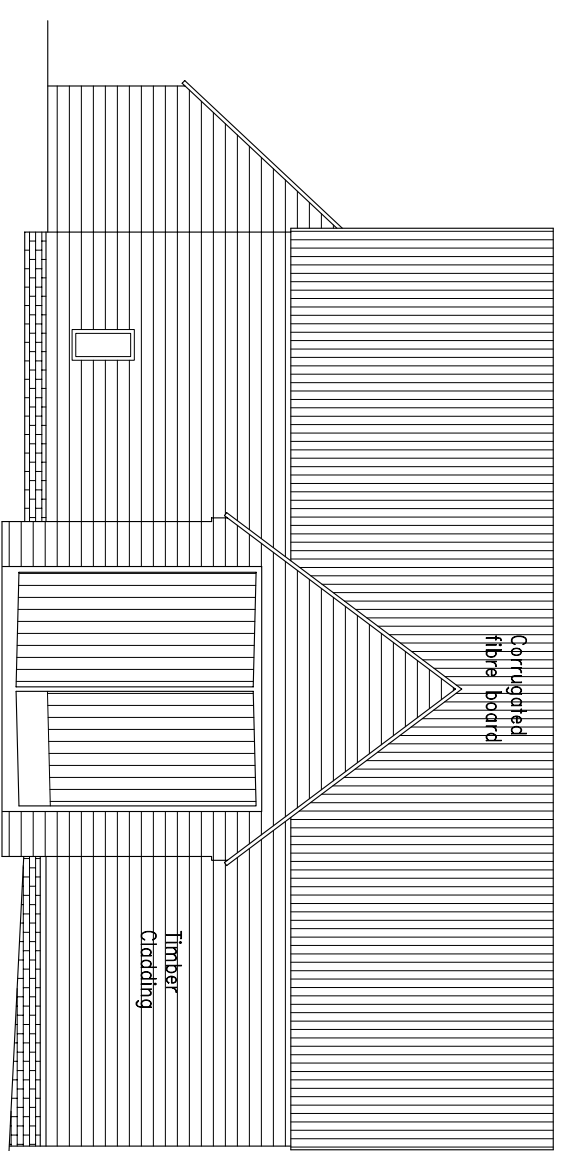


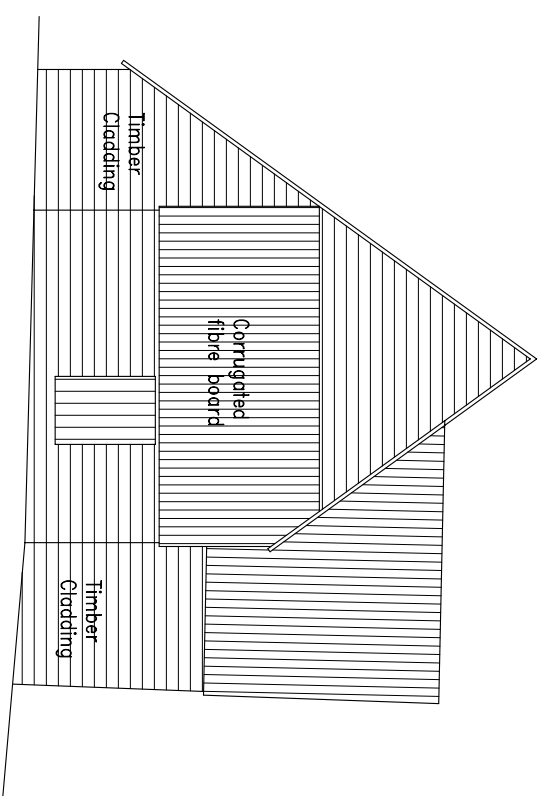

AAC Design House Extension Design Specialists			
Title: Proposed Listed Barn Conversion Existing Detail			
Property: Rooks Nest Farm, Rooks Nest Lane, Therfield SG8 9QX			
Client:	Mr & Mrs Williams		Drawing No. A1
Scale s:	1:50 1:100	Date: July 2011	Rev
 3rd ANGLE	Sheet	1 of 3	0450-1 B

Important: These Plans are designed for use by competent construction contractors that are familiar with current Building Regulations and who are capable of making alterations should the need arise.