
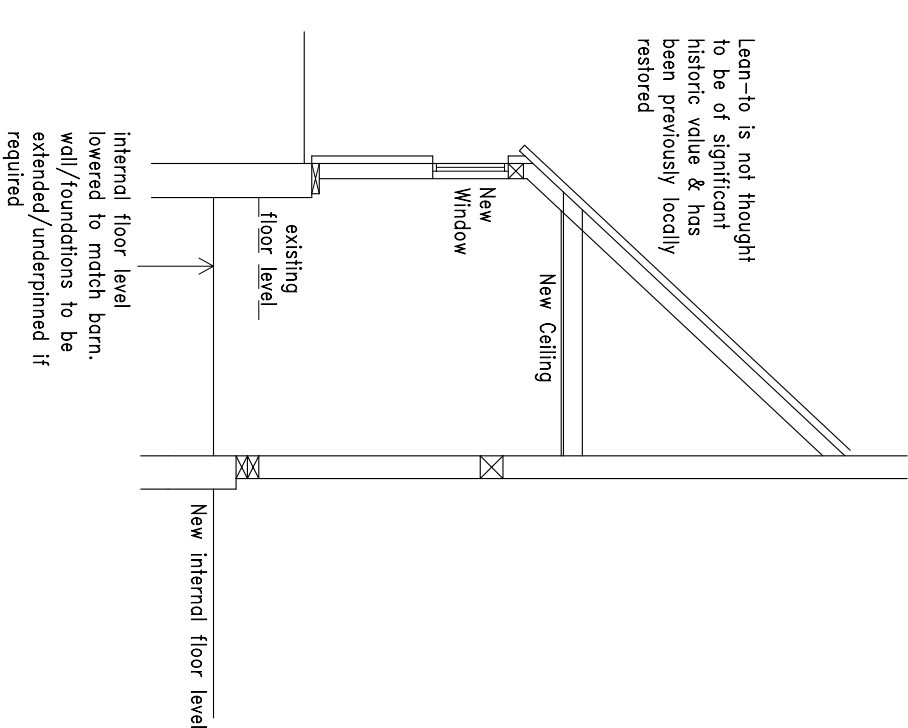
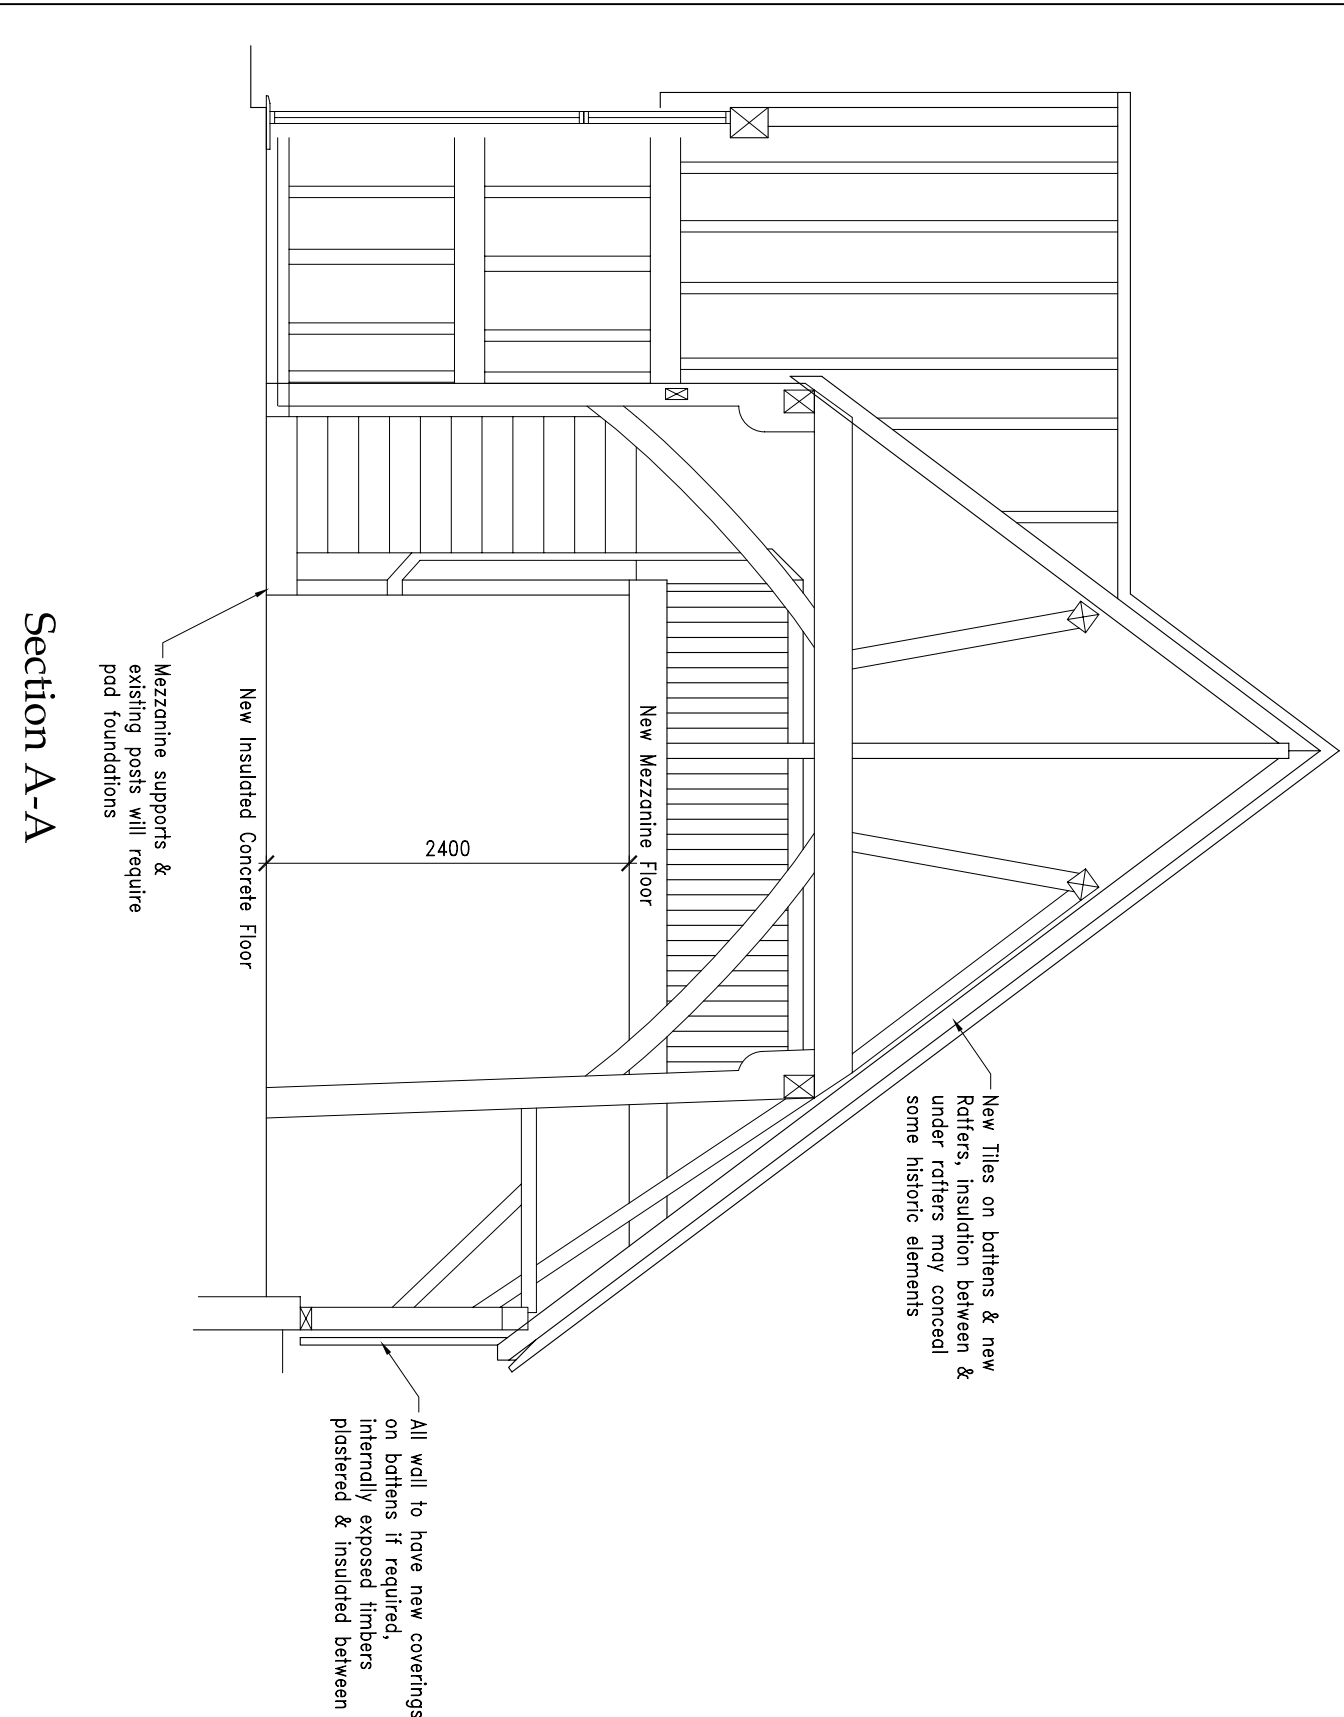
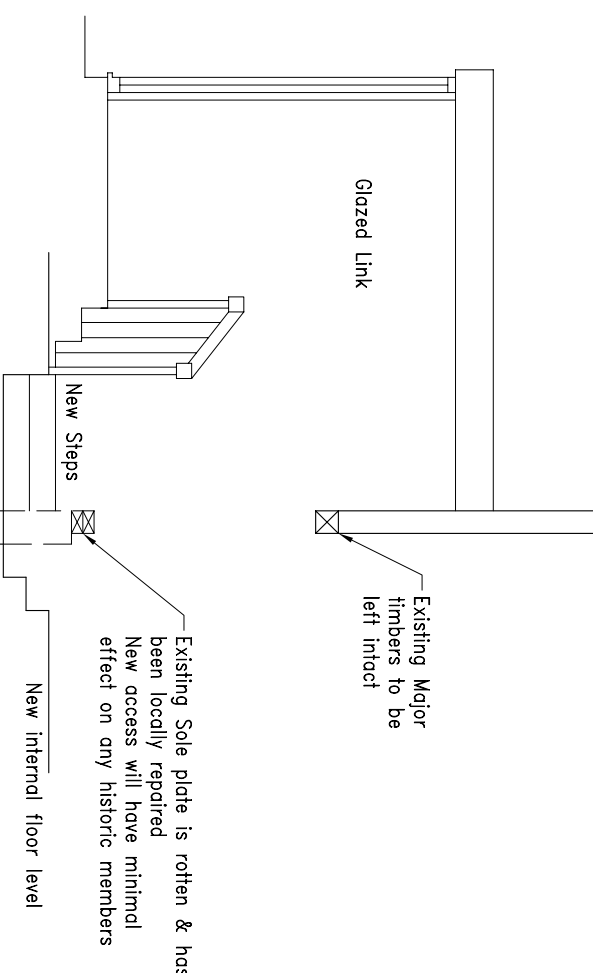
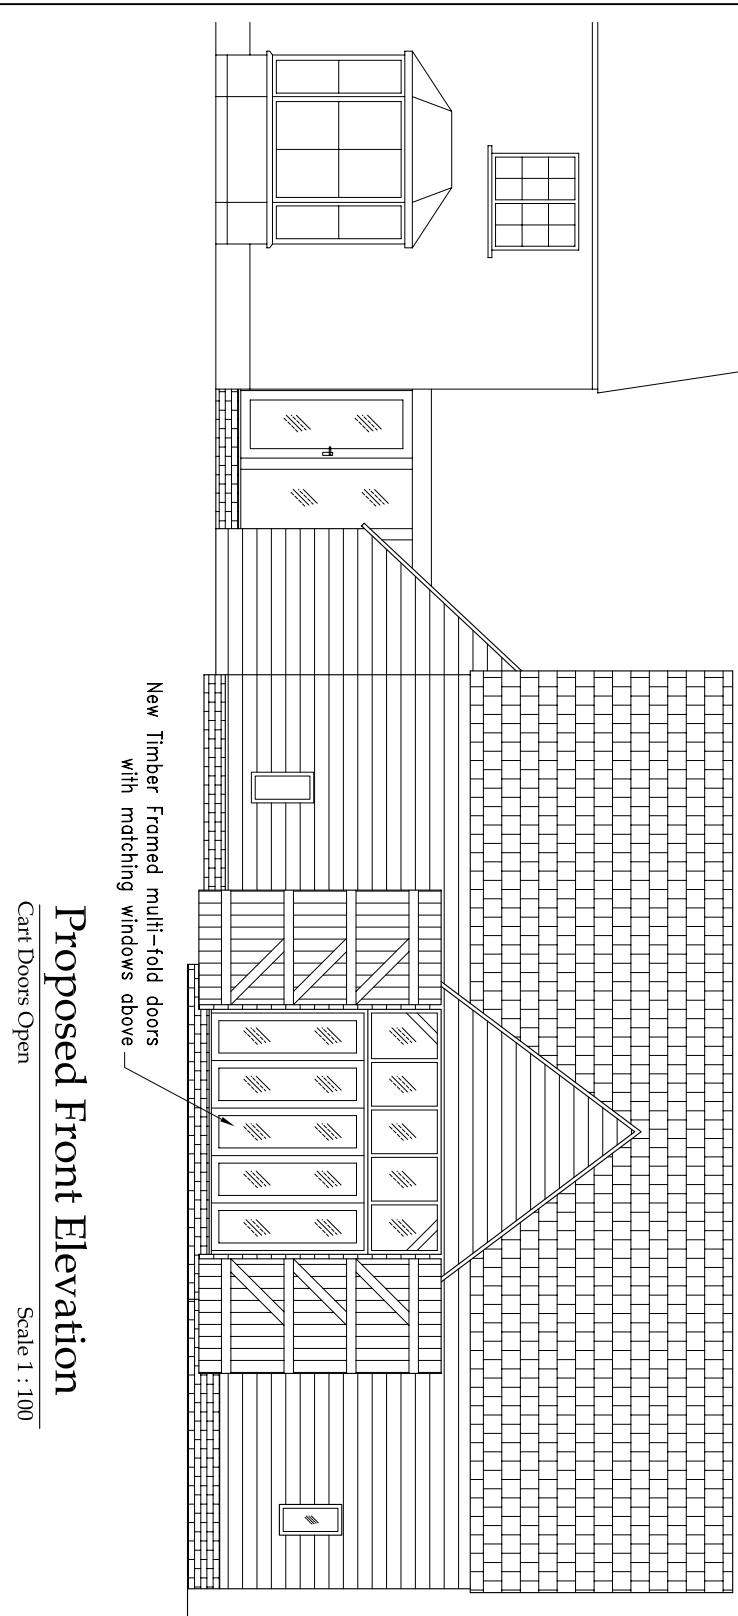
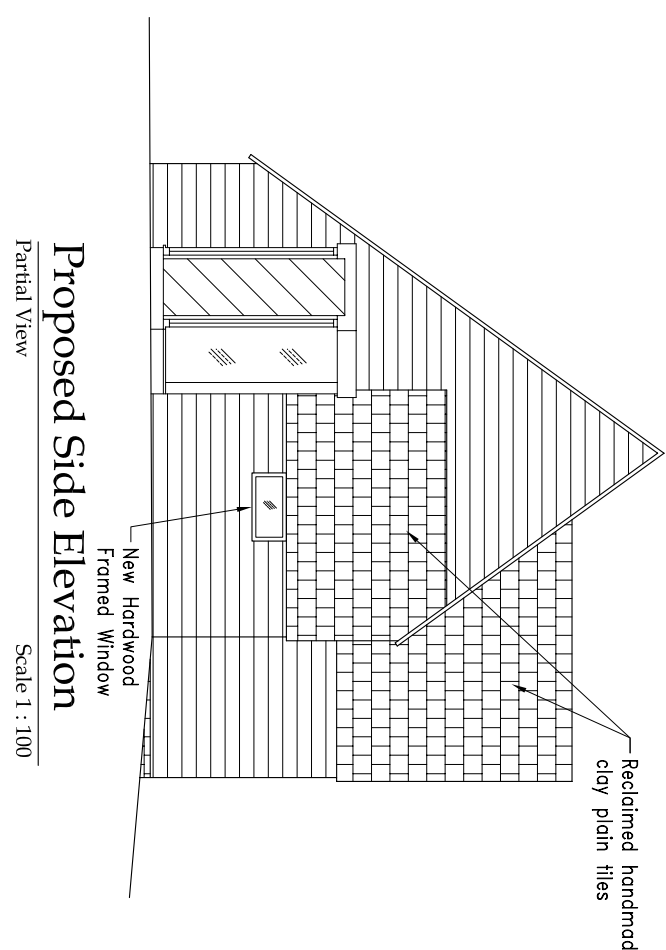
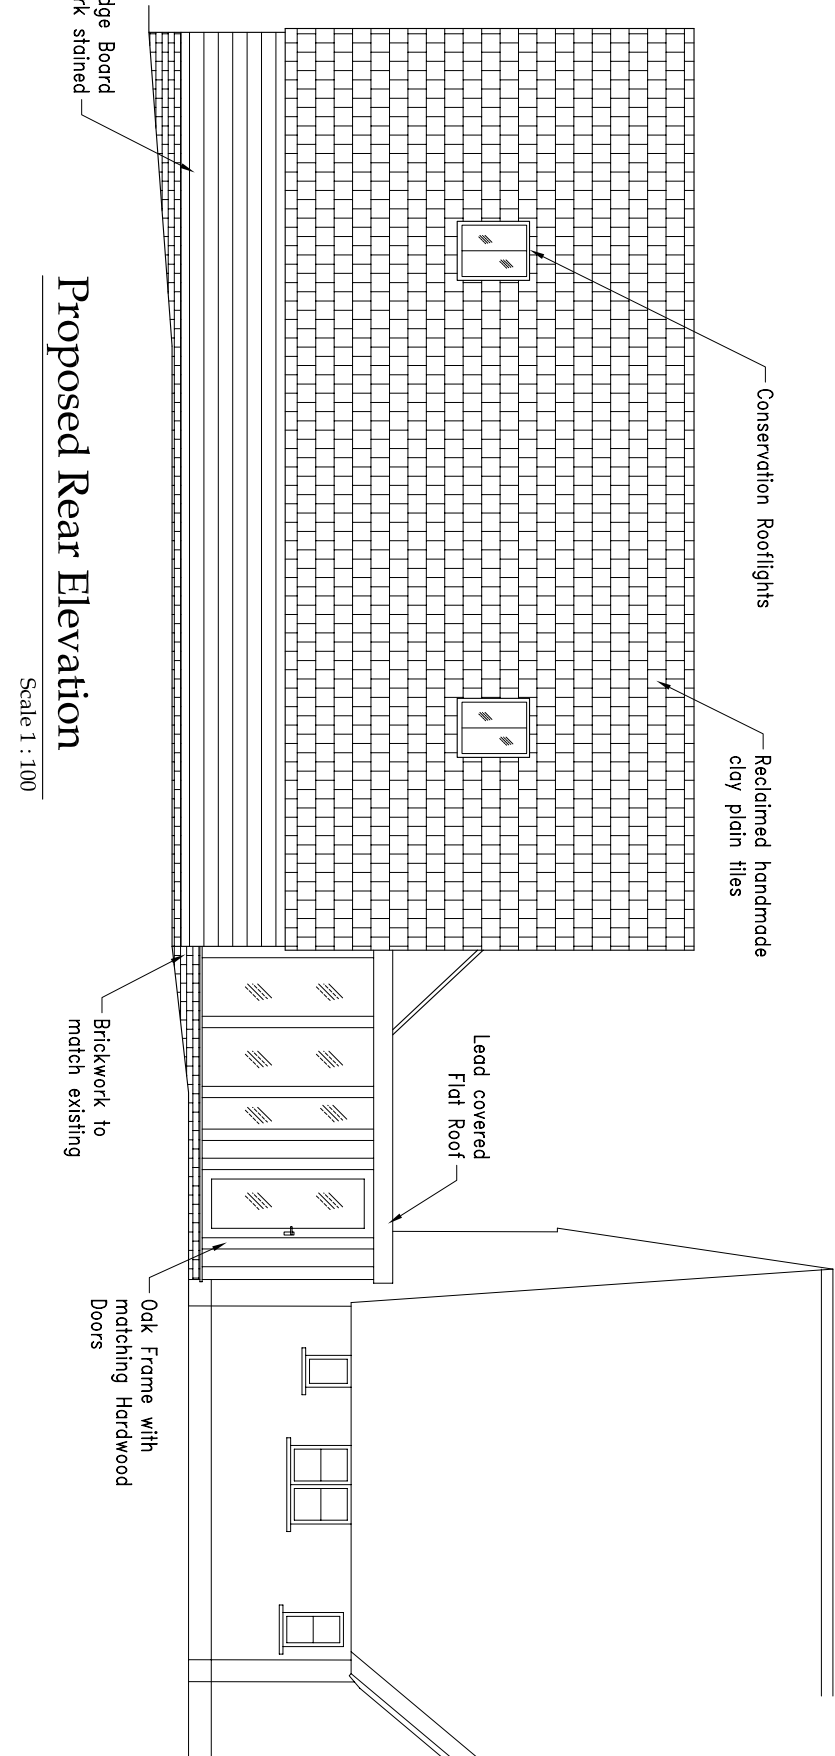
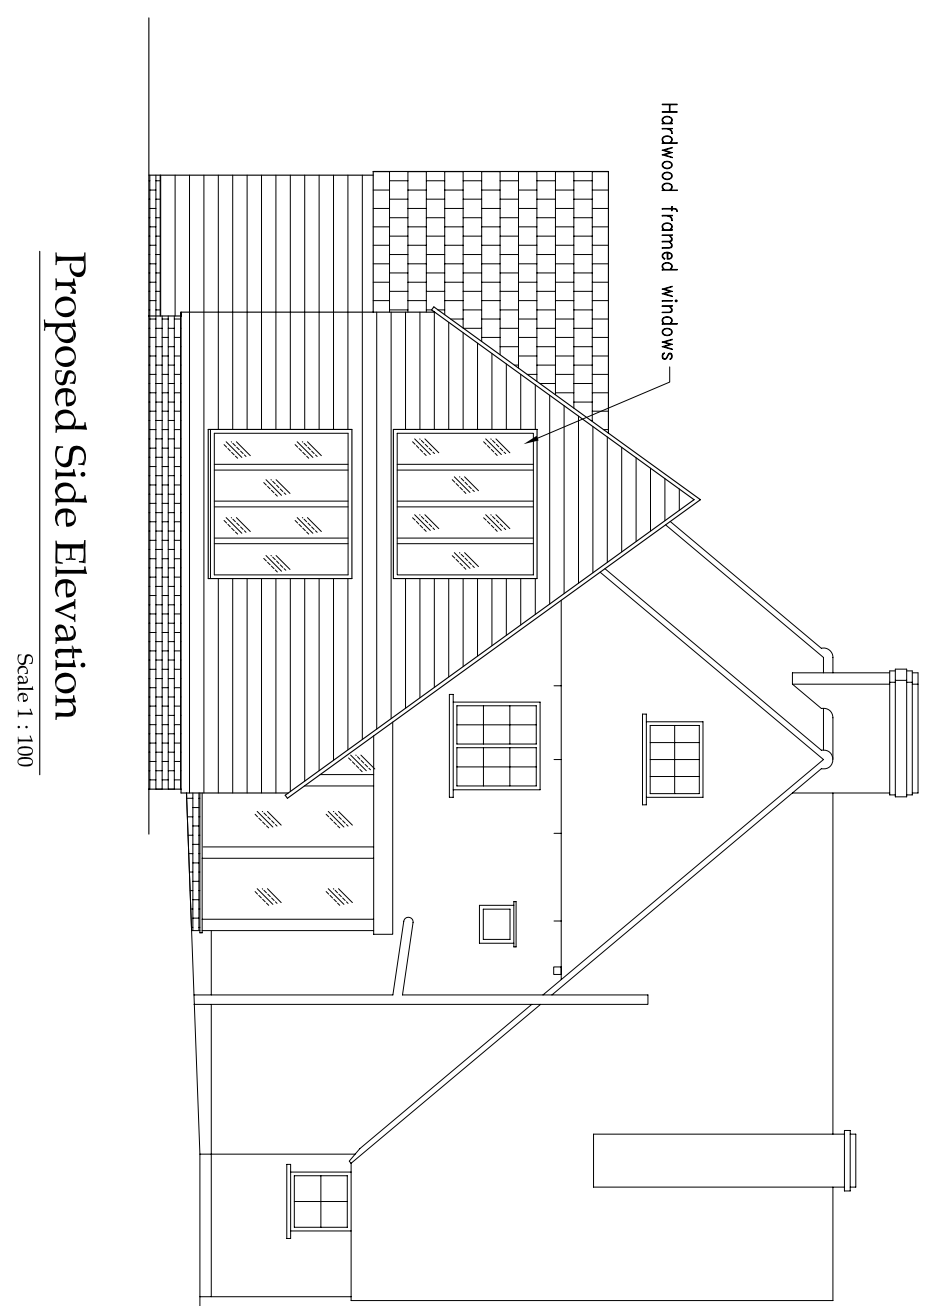


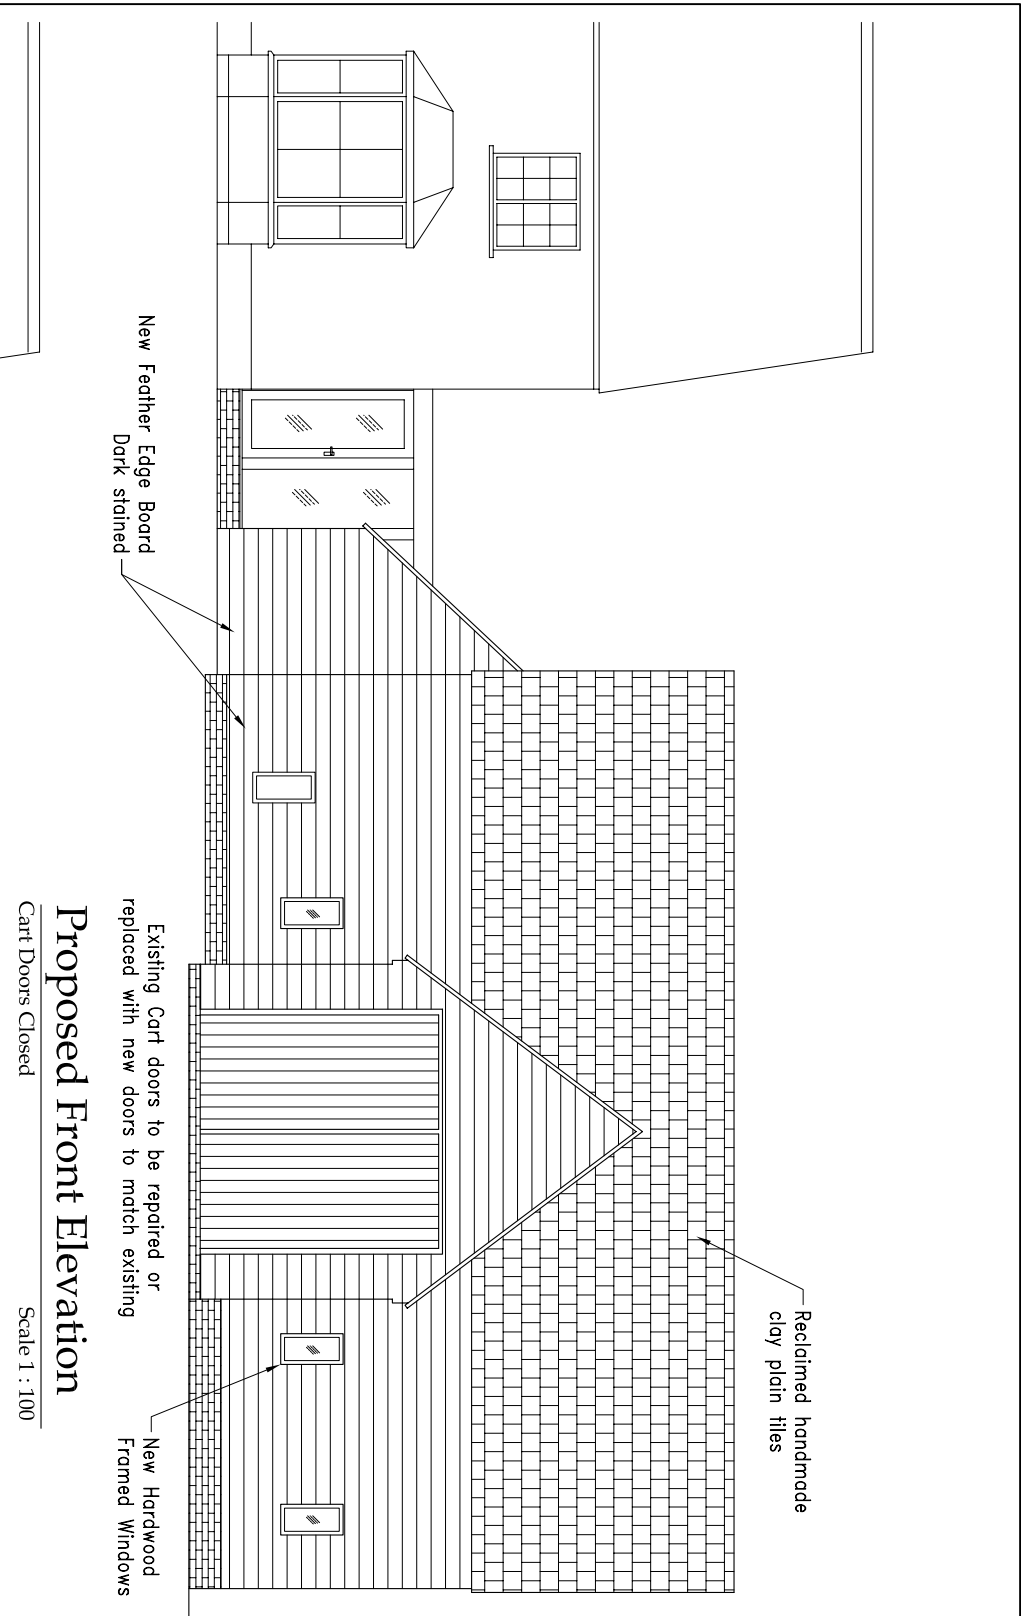

AAC Design House Extension Design Specialists			
Title: Proposed Listed Barn Conversion Proposed Detail			
Property: Rooks Nest Farm, Rooks Nest Lane, Therfield SG8 9QX			
Client: Mr & Mrs Williams		Drawing size A1	
Scale s: 1:50 1:100	Date: July 2011	Drawing No. 0450-3	Rev B
 3rd ANGLE	Sheet 3 of 3		