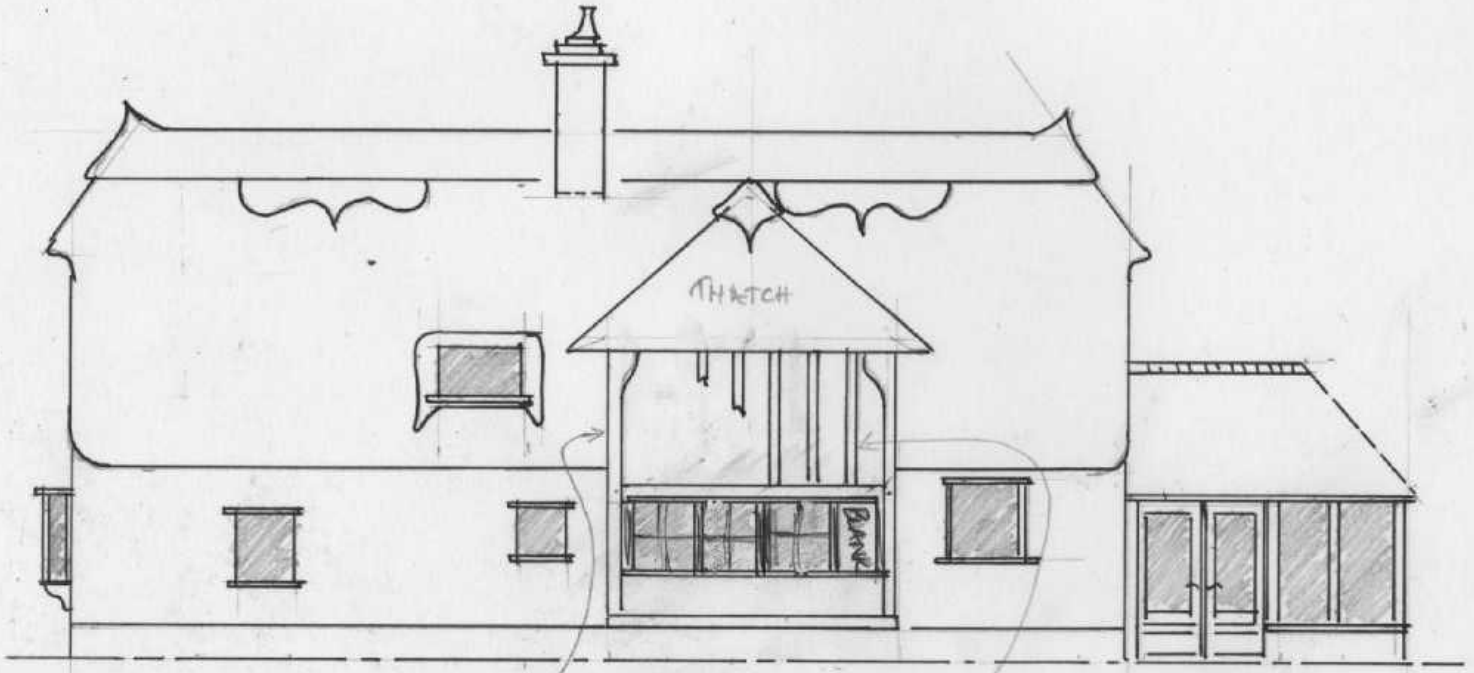


WEST ELEVATION

DIBBLE COTTAGE
BARLEY

OAK STUDS
(TO BE CONCEALED
BEHIND RENDER)

OAK TIMBER FRAME

© THE THATCHING & BUILDING CO.