



Proposed Section AA

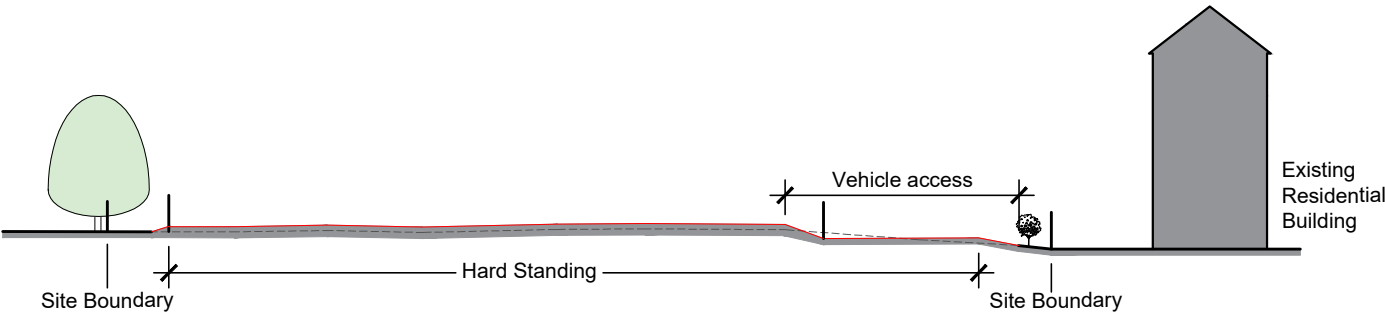

Proposed Section BB

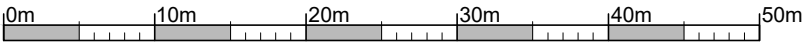

NOTES:
This drawing is the property of Boast Architects and is issued on the condition that it is not reproduced, disclosed or copied to any unauthorised person without written consent.
This drawing is to read together with the specification and related drawings.

© BOAST ARCHITECTS

REVISIONS:

Rev:	By:	Chk:	Date:	Description:
A	JG	-	24.01.23	Revised the proposed front boundary, fence line and parking, and levels added.
B	LH	JG	11.2.25	Levels adjusted to suit construction

Legend	
Retained Ground Level	—————
Existing Ground	- - - - -
Proposed Ground	—————

PLANNING				
Project: Anglian Business Park Royston				
Title: Proposed Storage Yard Site Sections				
Drawn: JG	Checked:	Date: 27.01.23	Scale: 1:500	Size: A3
Project No: 2613		Drawing No: PL103		Revision: B



T 01438 365000
E architects@boastarchitects.com
W boastarchitects.com
8 Gateway 1000, Whittle Way, Stevenage, Hertfordshire, SG1 2FP