


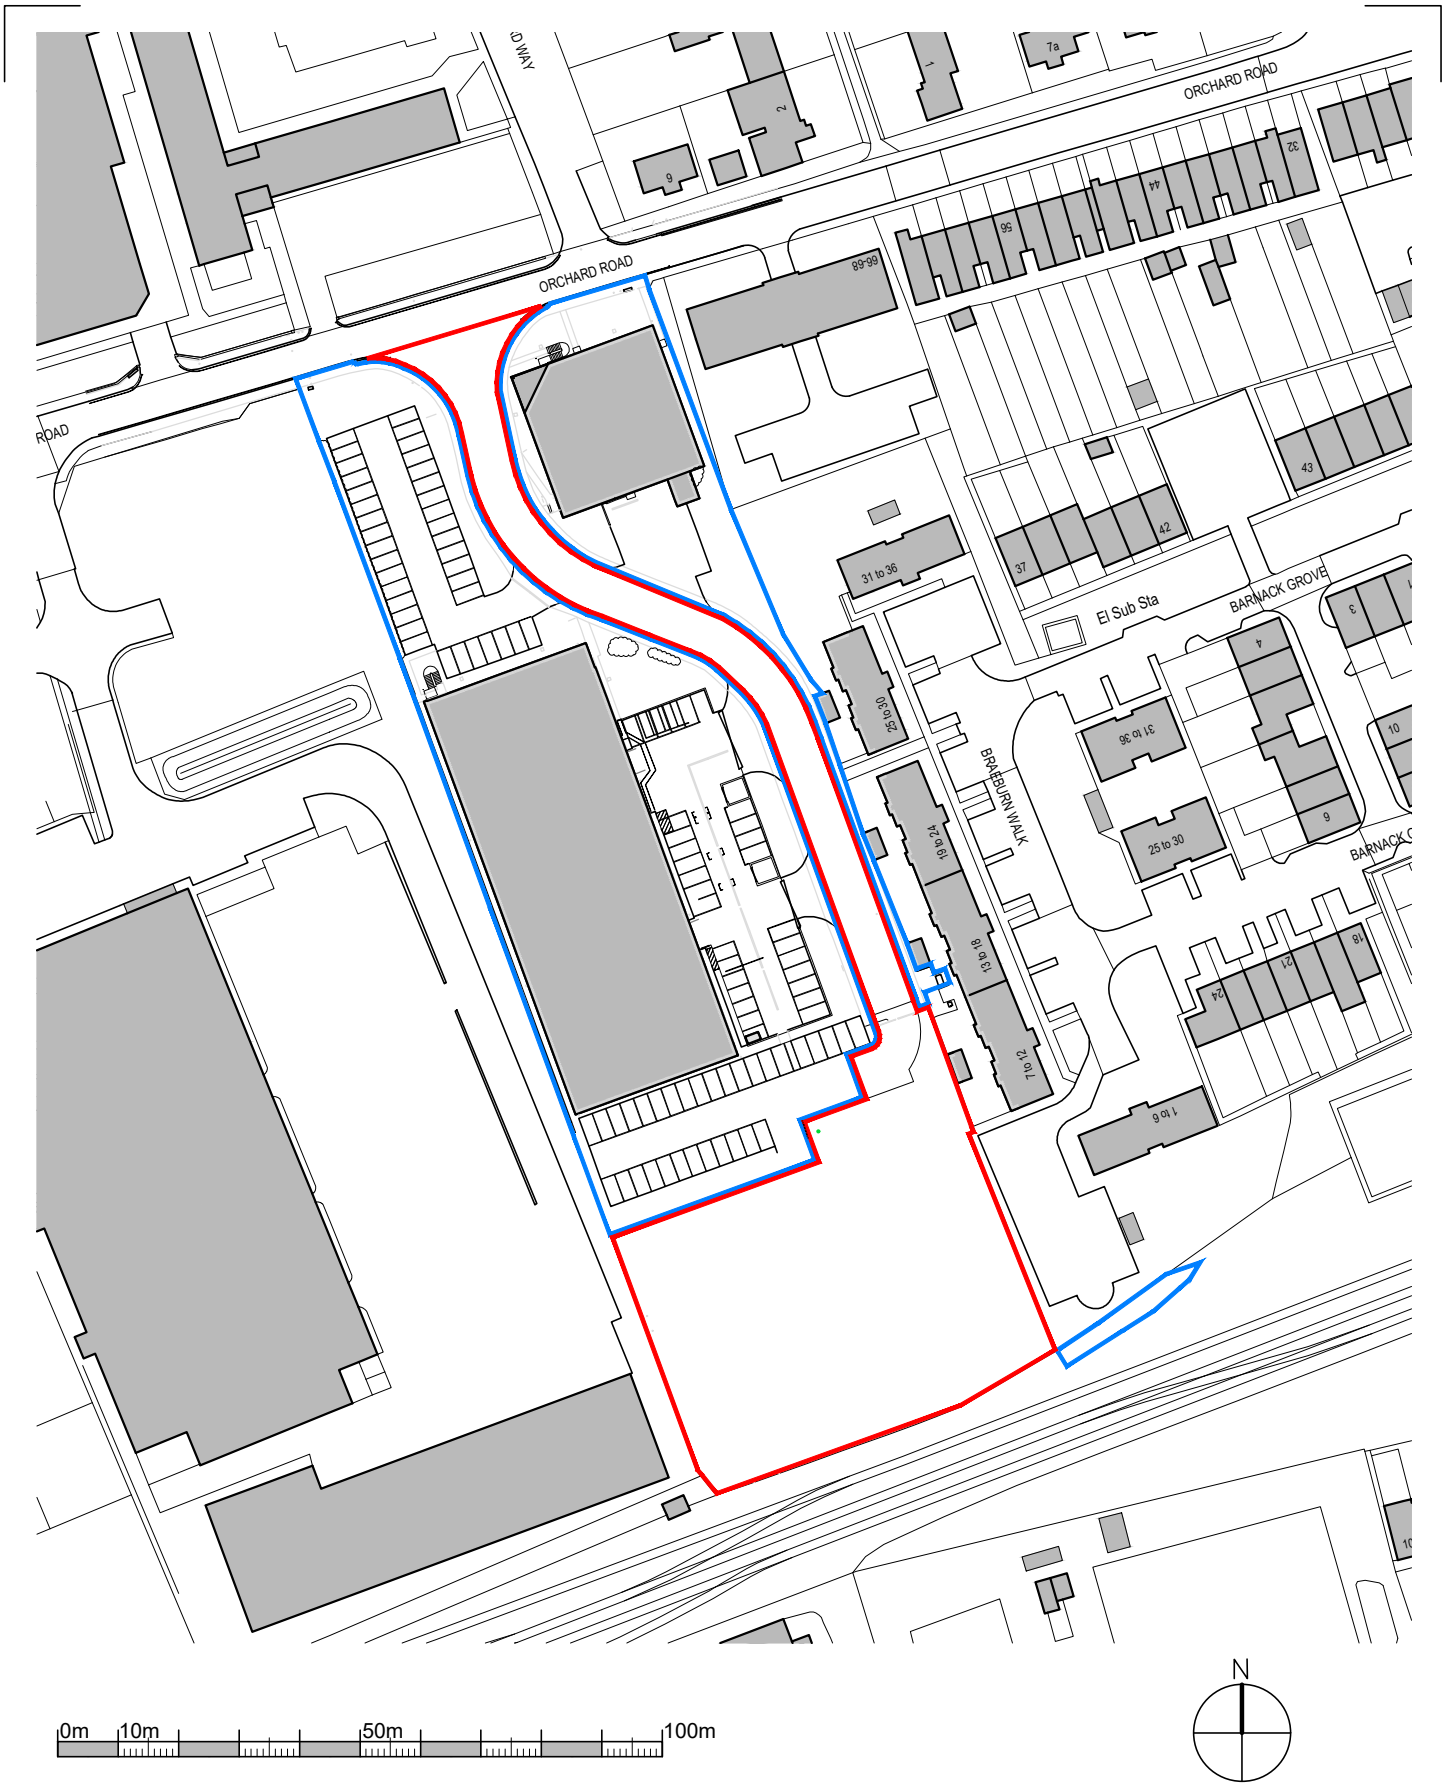

NOTES:

This drawing is the property of Boast Associates and is issued on the condition that it is not reproduced, disclosed or copied to any unauthorised person without written consent. The Architect must be informed of any discrepancies immediately. This drawing is to be read together with the specification and related drawings.

© BOAST ASSOCIATES

REVISIONS:

Rev:	By:	Chk:	Date:	Description:
A	JG	RB	14.03.23	Boundary revised to suit new vehicle turning

Project:
Anglian Business Park
Royston

Title:
Site Location Plan

Drawn: JG	Checked: -	Date: 27.01.23	Scale: 1:1250	Size: A4
Project No: 2613	Drawing No: PL101	Revision: A		

PLANNING



T 01438 365000
E architects@boastarchitects.com
W boastarchitects.com
16 Gateway 1000, White Way, Stevenage, Herts SG1 2FP