


Grey Powder Coated finished steel/aluminium horizontal
Sliding Residential Driveway gates, fixed panel and personnel
gate.

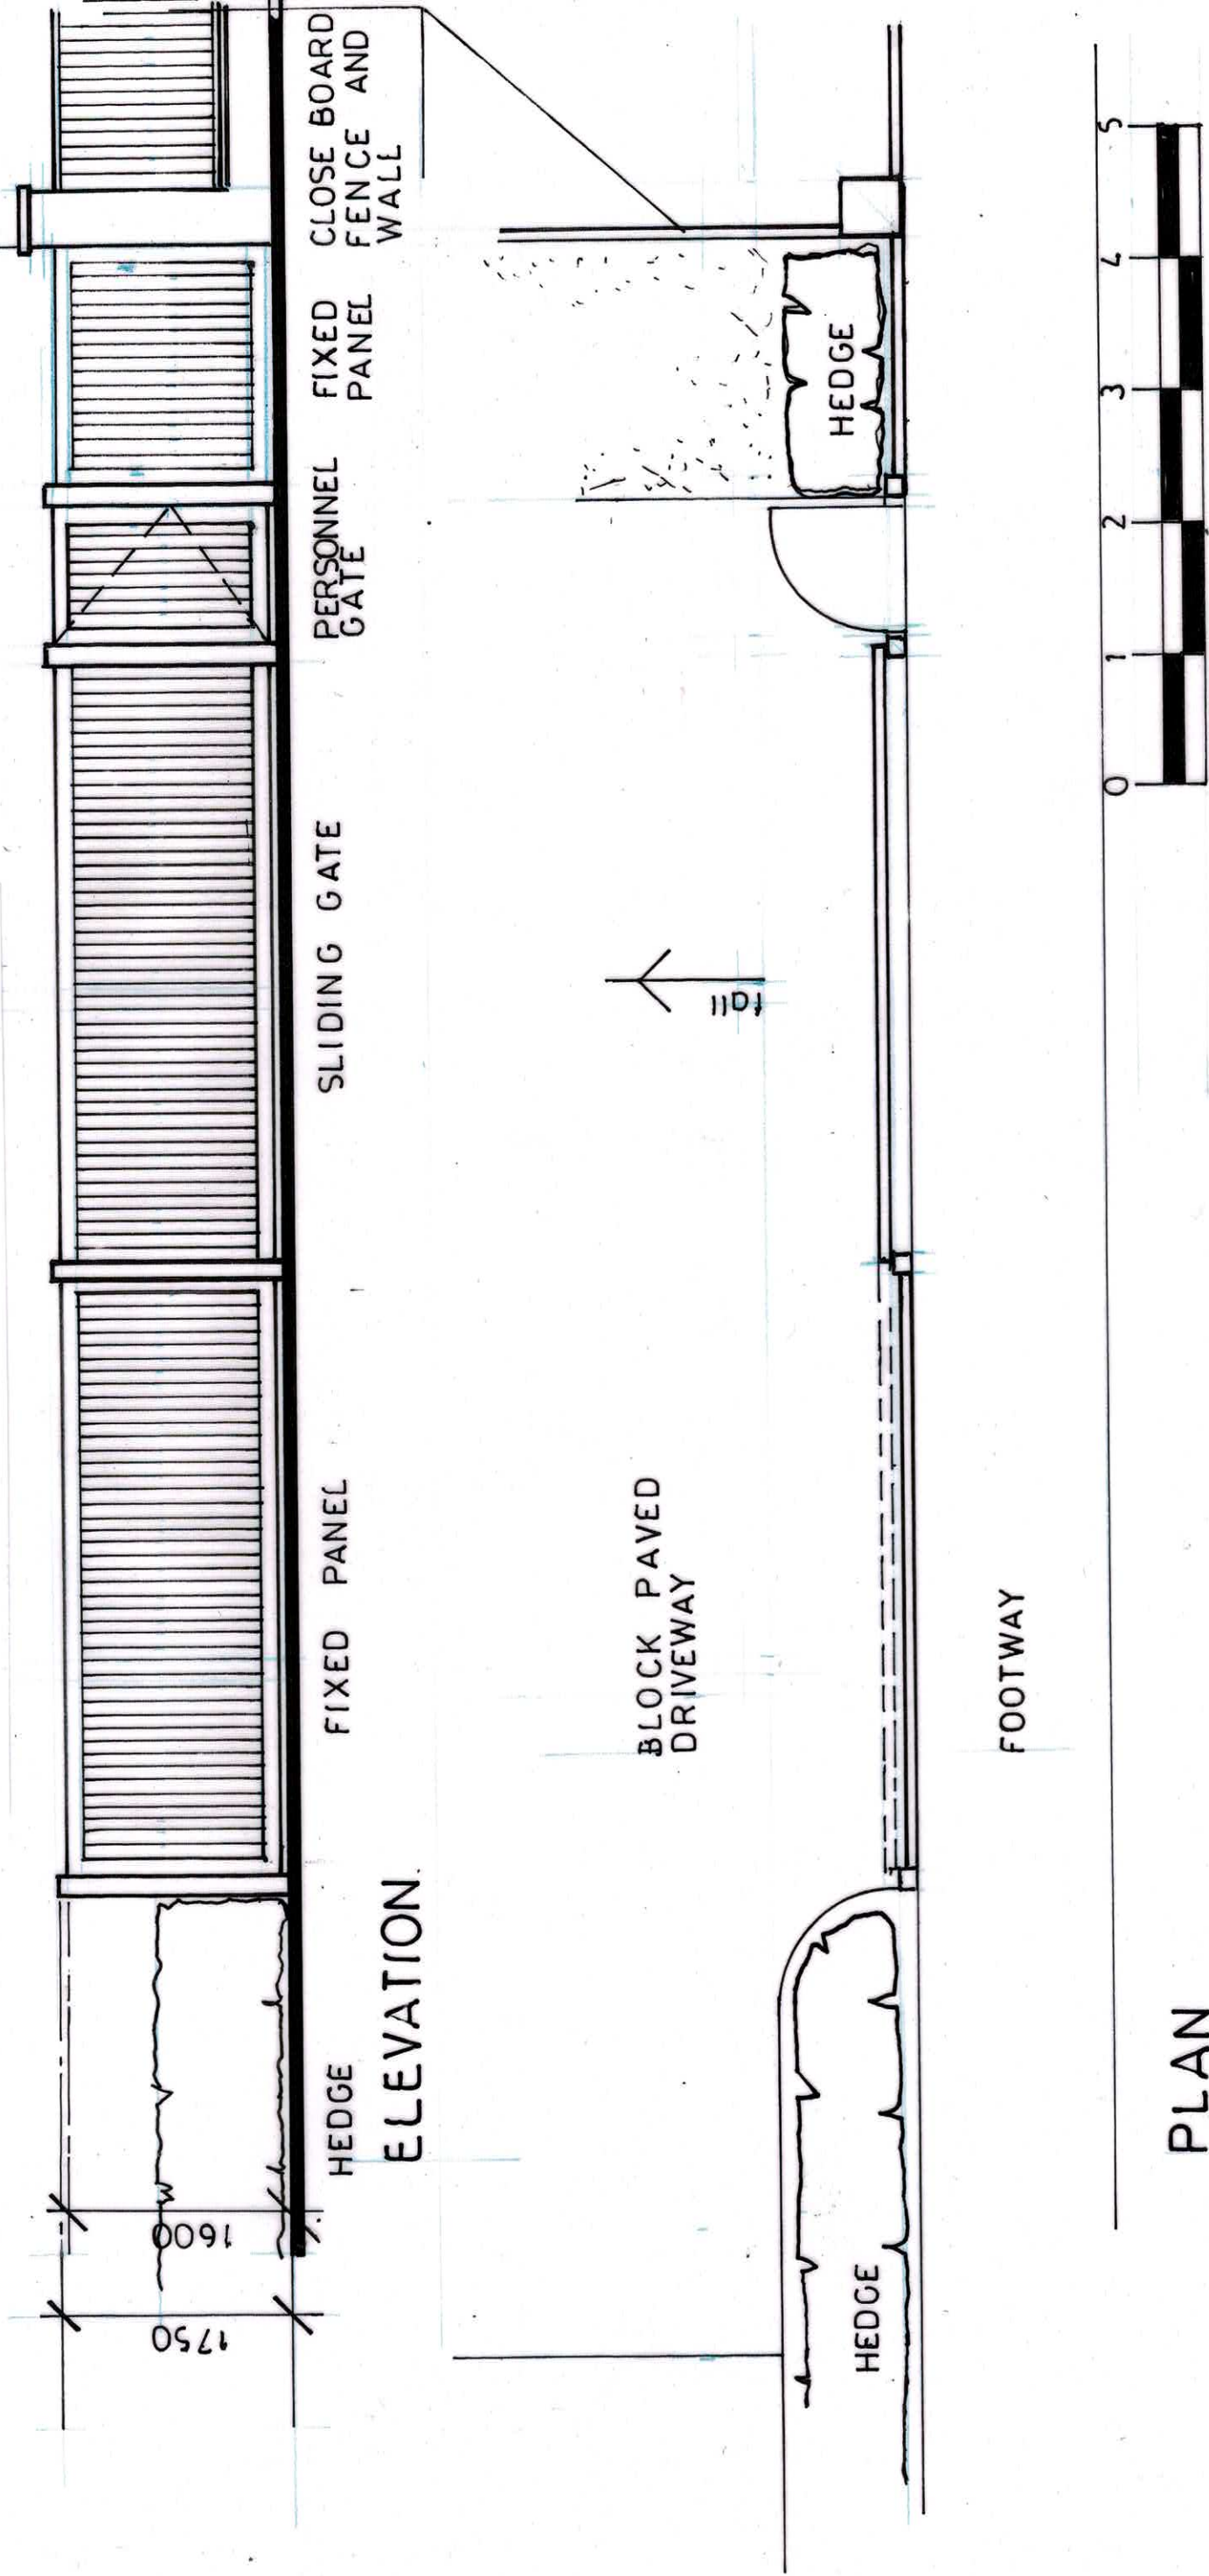

PLAN

Ian Hale Planning and Design Limited 2 Peartree Close Sheffield Bedfordshire SG17 5JG tel - 01462 851774 - 07818078668		16 Priory way Hitchin Hertfordshire SG4 9BL Drawing Front Entrance Gates Plans and Elevations		Scale 1:50@A3
		Drawing No. IHL/25/PW/03		Date Jan-25
				Rev