
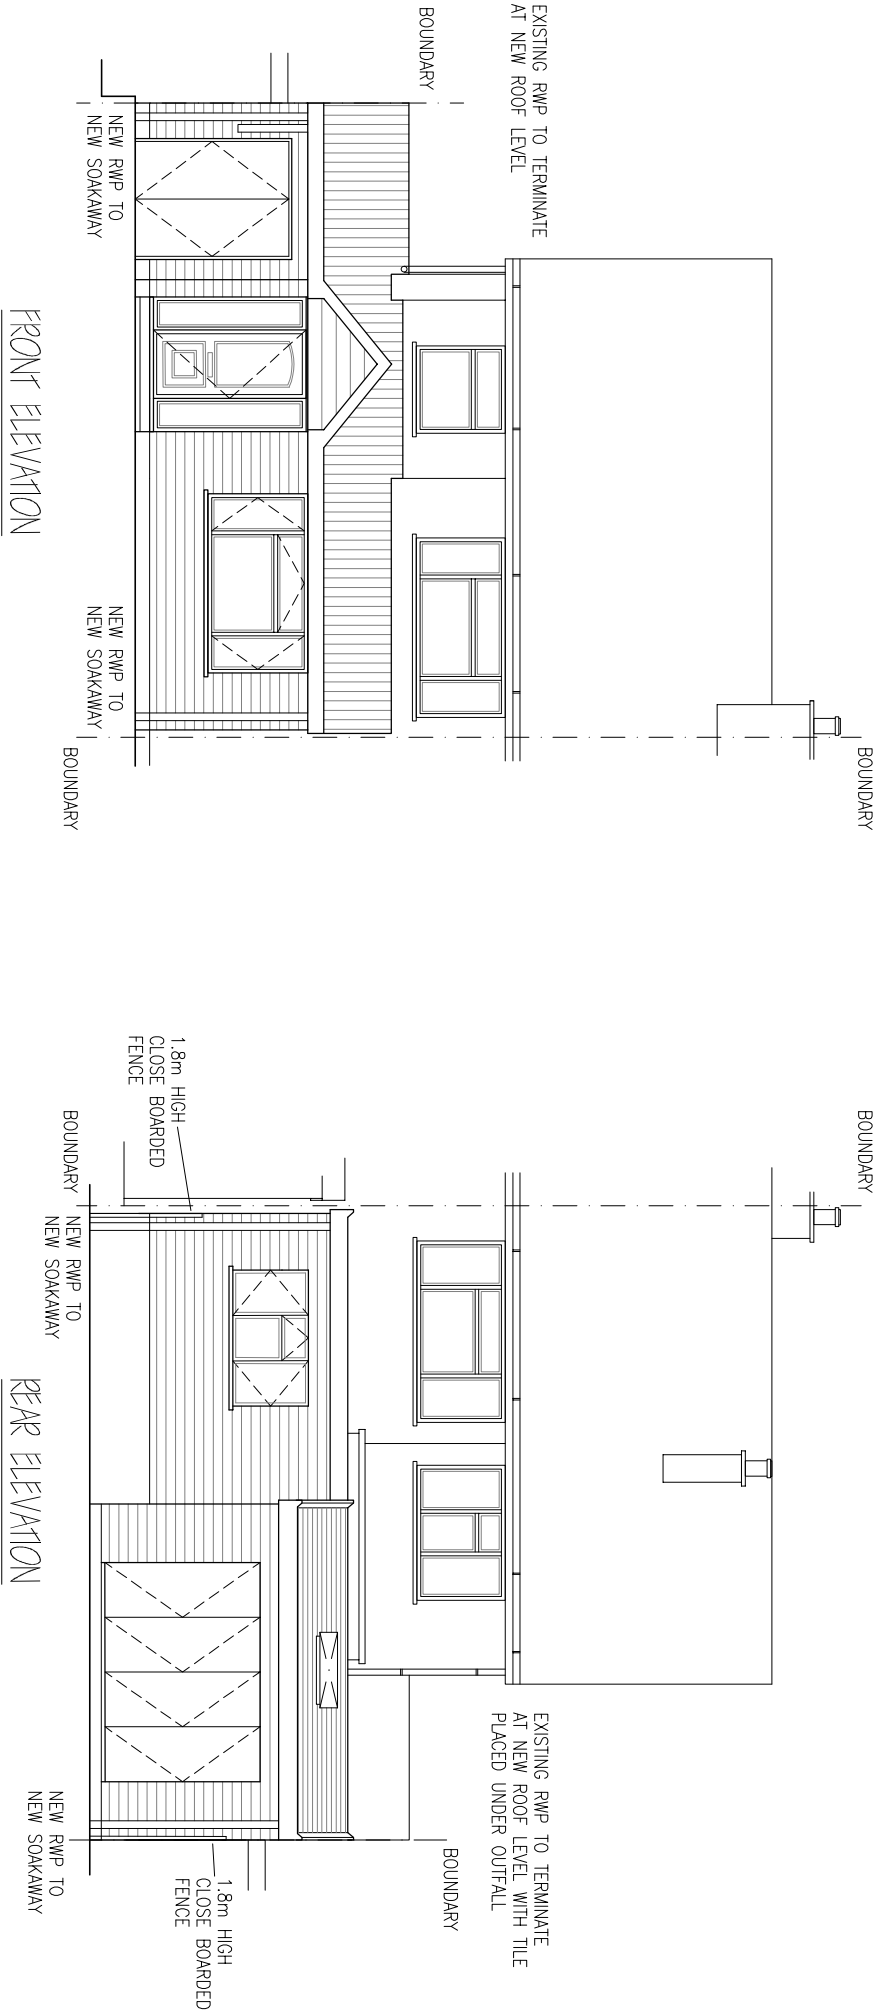


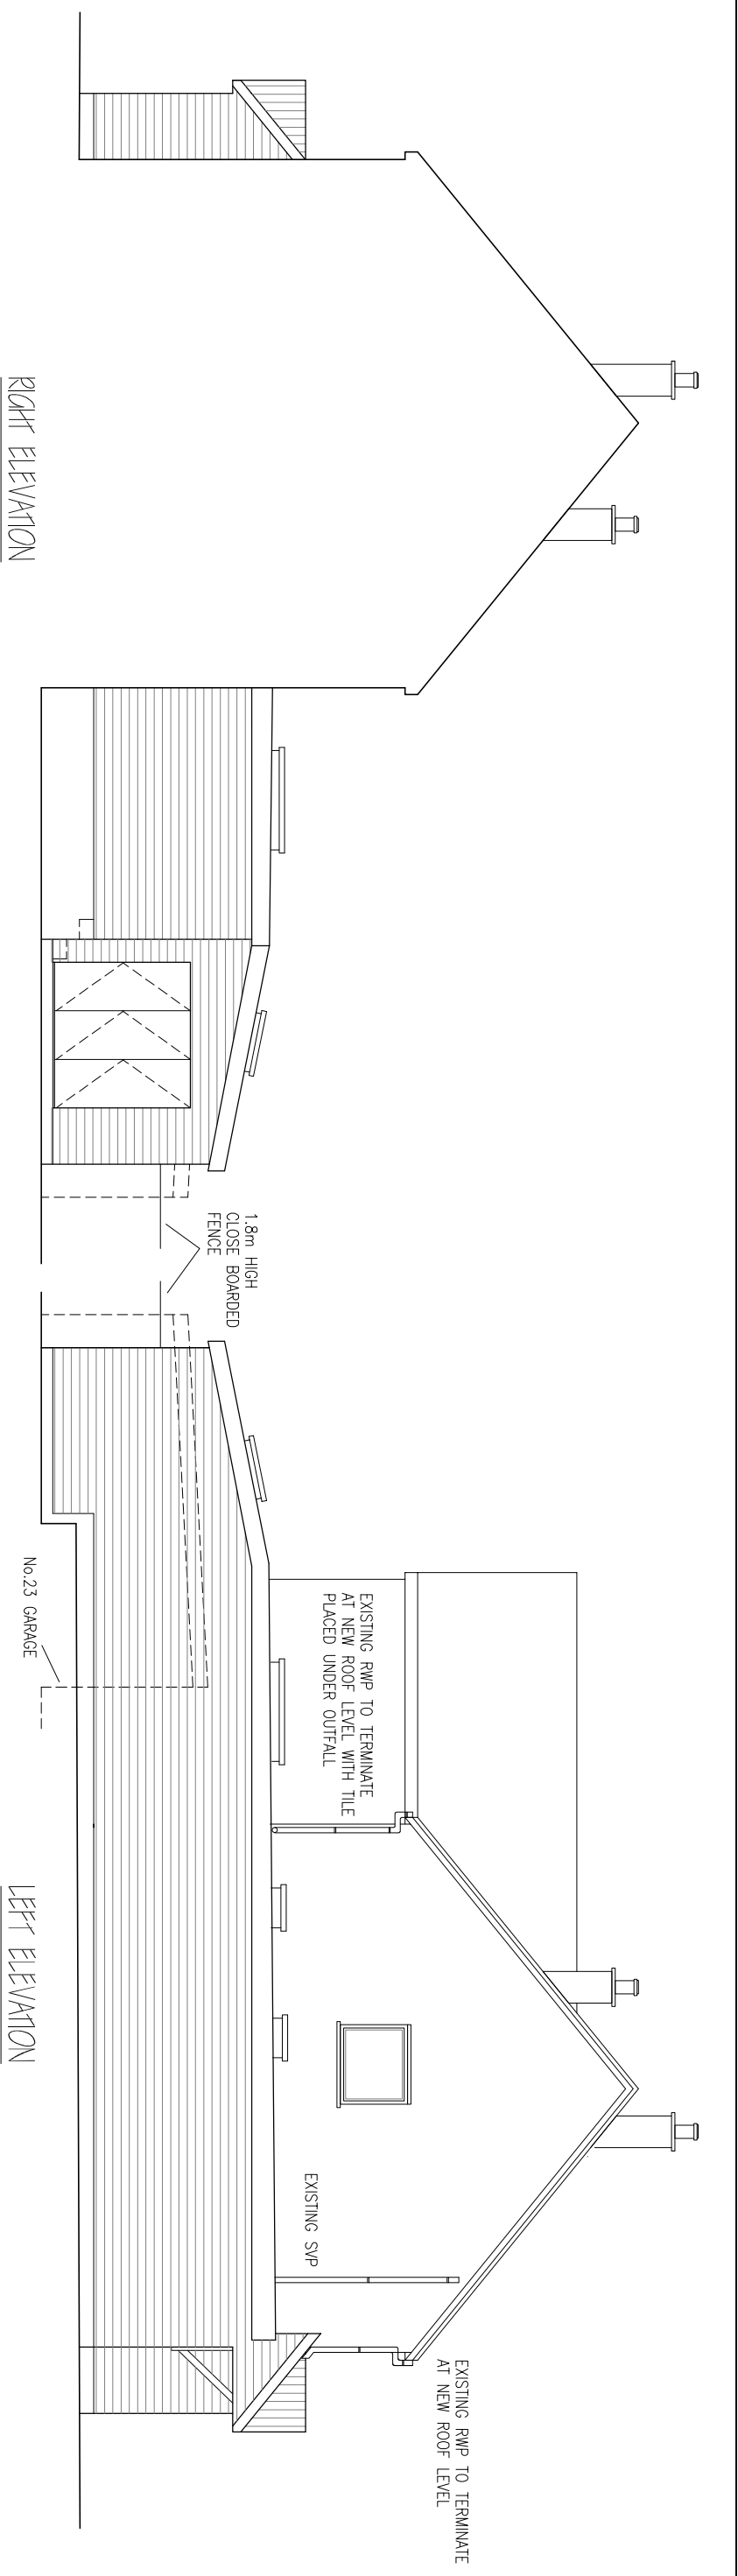

Scale Bar

IMPROVE.IT DESIGN LTD
9 BROADSTONE, DARTMOUTH, DEVON. TQ6 9NR.
Tel: 07850 243045
Email: improveitdesignltd@gmail.com

CLIENT: MR L. PERRICONE, 25 HARKNESS WAY, HITCHIN, HERTS. SG4 0QJ.		
PROPOSED		
SINGLE STOREY FRONT SIDE & REAR EXTENSIONS (PROPOSED)		
SCALE:	1:100 (A3)	DRG No. 12324/05 C

C	REAR EXTENSION REVISED	28/JAN/25
B	NEW CLOSE BOARDED FENCE ADDED	24/DEC/24
A	CLOSE BOARDED FENCE ADDED	06/NOV/24