
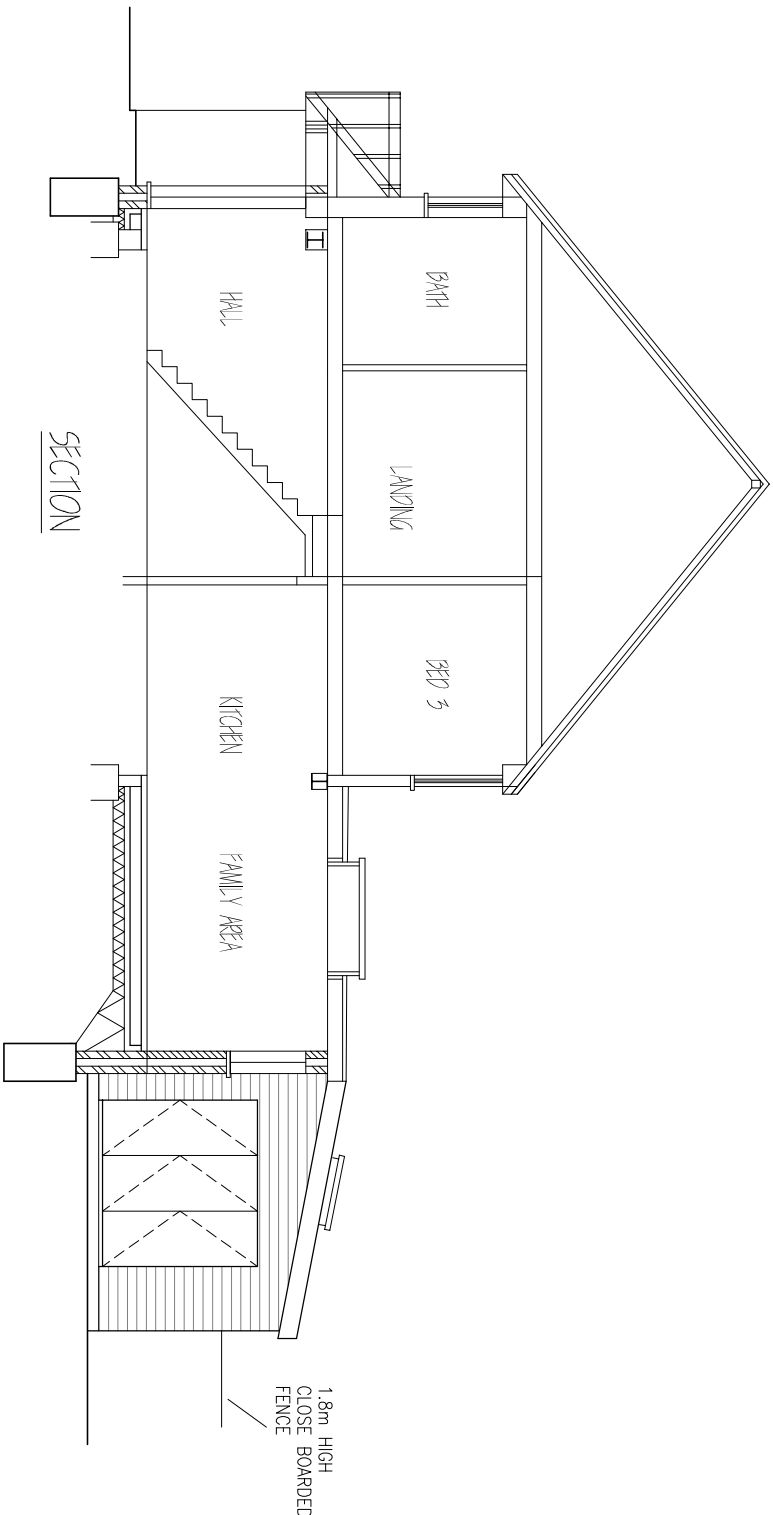


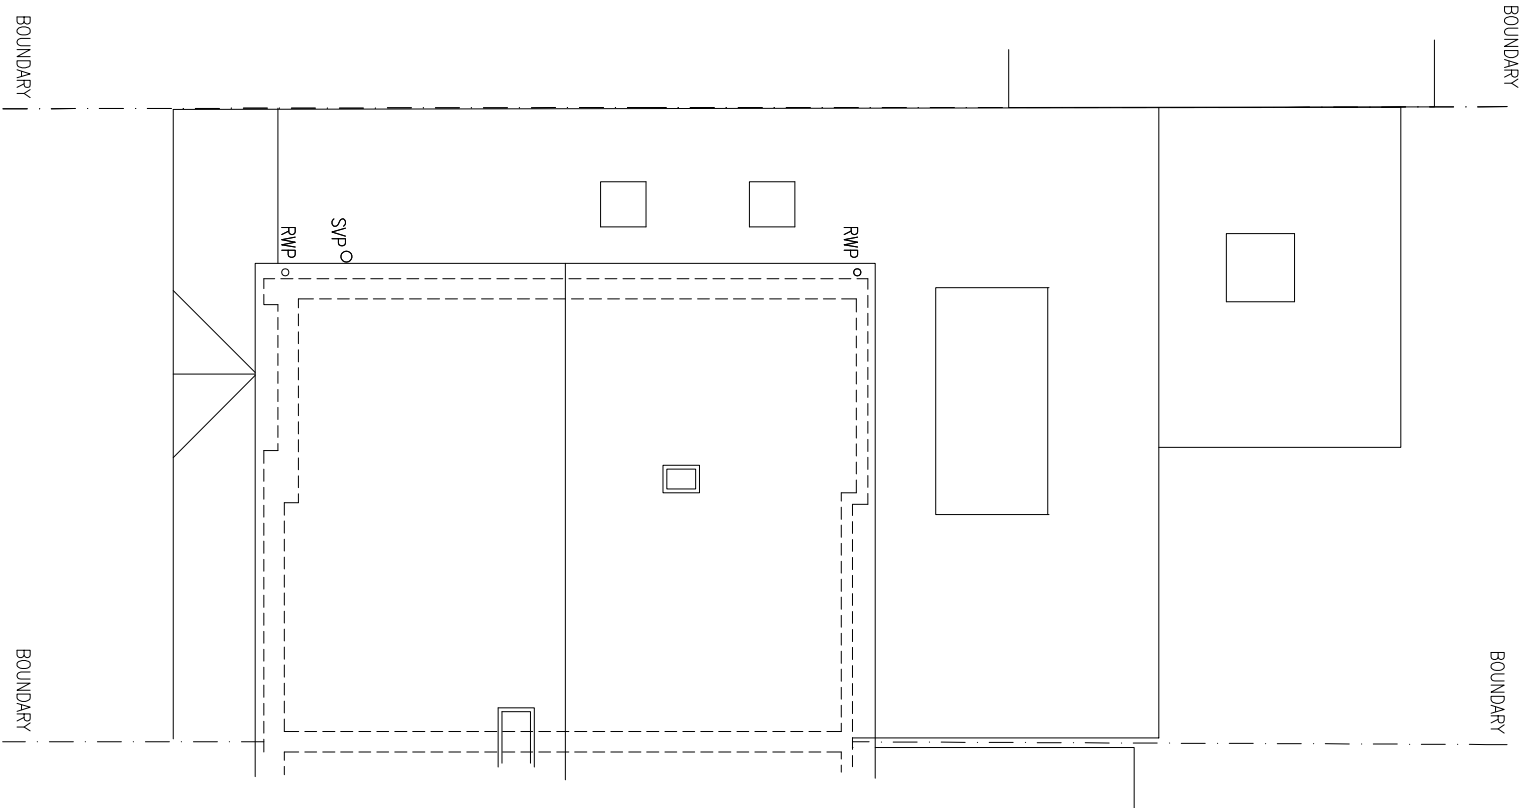

Scale Bar

IMPROVE.IT DESIGN LTD 9 BROADSTONE, DARTMOUTH, DEVON. TQ6 9NR. Tel: 07850 243045 Email: improvedesignltd@gmail.com			
SCALE:		1:100 (A3)	DWG No.
			12324/04 A

A REAR EXTENSION REVISED

CLIENT: MR L. PERRICONE,
25 HARKNESS WAY,
HITCHIN, HERTS. SG4 0QJ.

28/JAN/25

PROPOSED
SINGLE STOREY FRONT SIDE &
REAR EXTENSIONS (PROPOSED)