


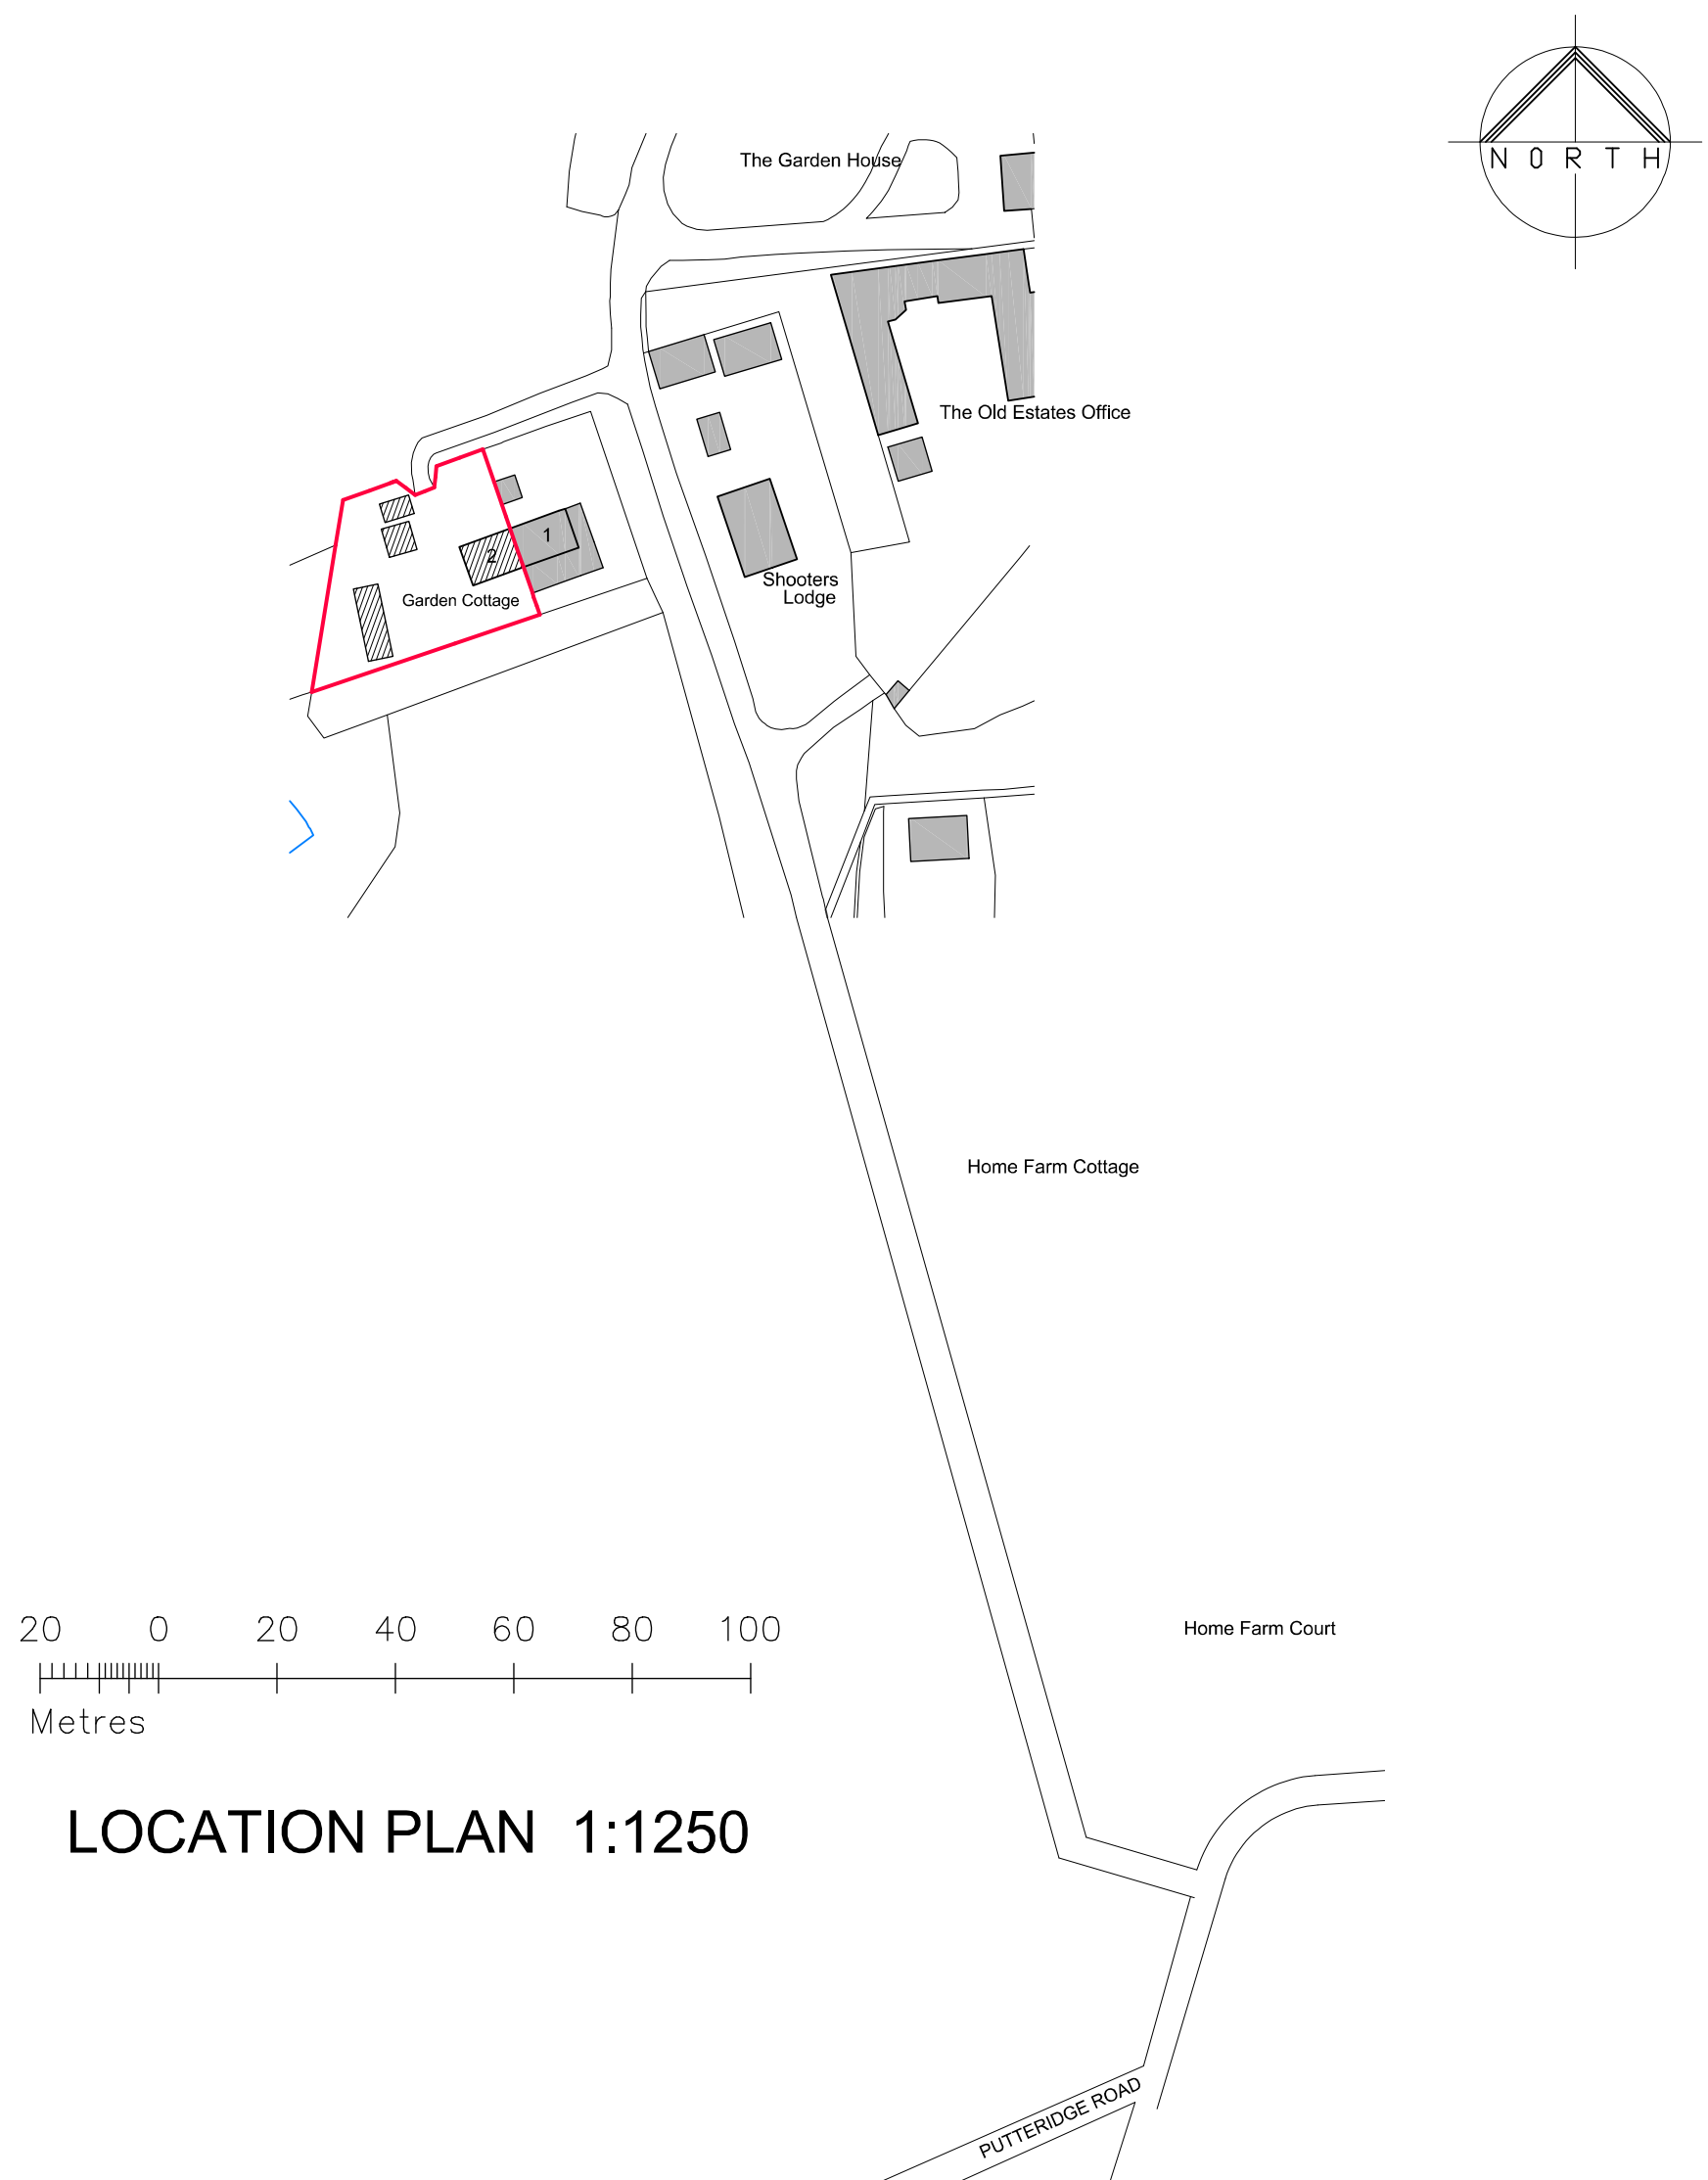

LOCATION PLAN 1:1250

PROPOSED DORMER WINDOW IN REAR OF
No 2 GARDEN COTTAGES, PUTTERIDGE PARK,
LU2 8LD