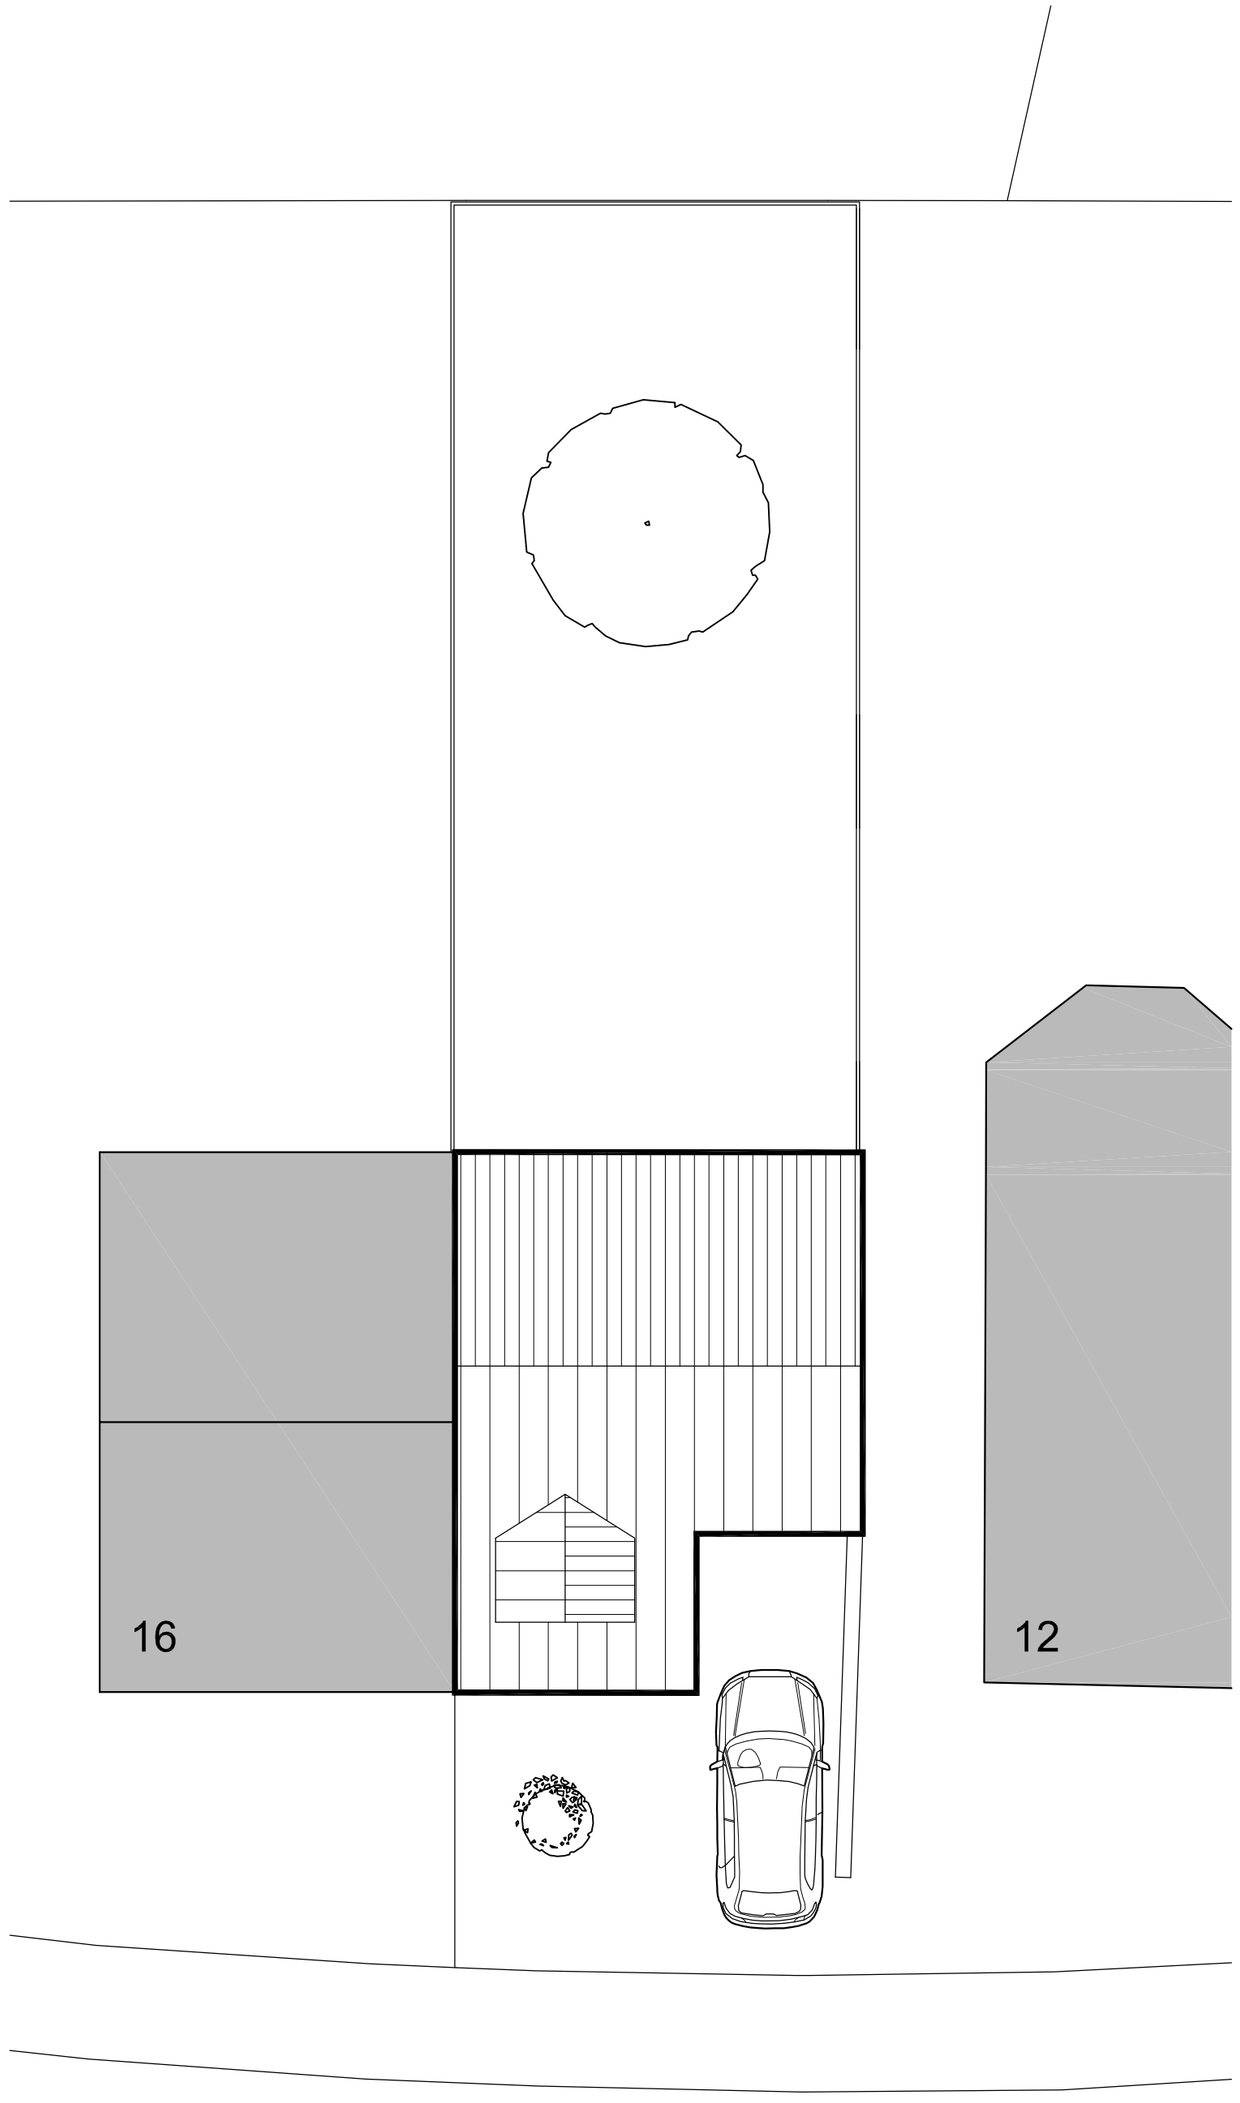

SITE PLAN AS EXISTING

1:100 scale

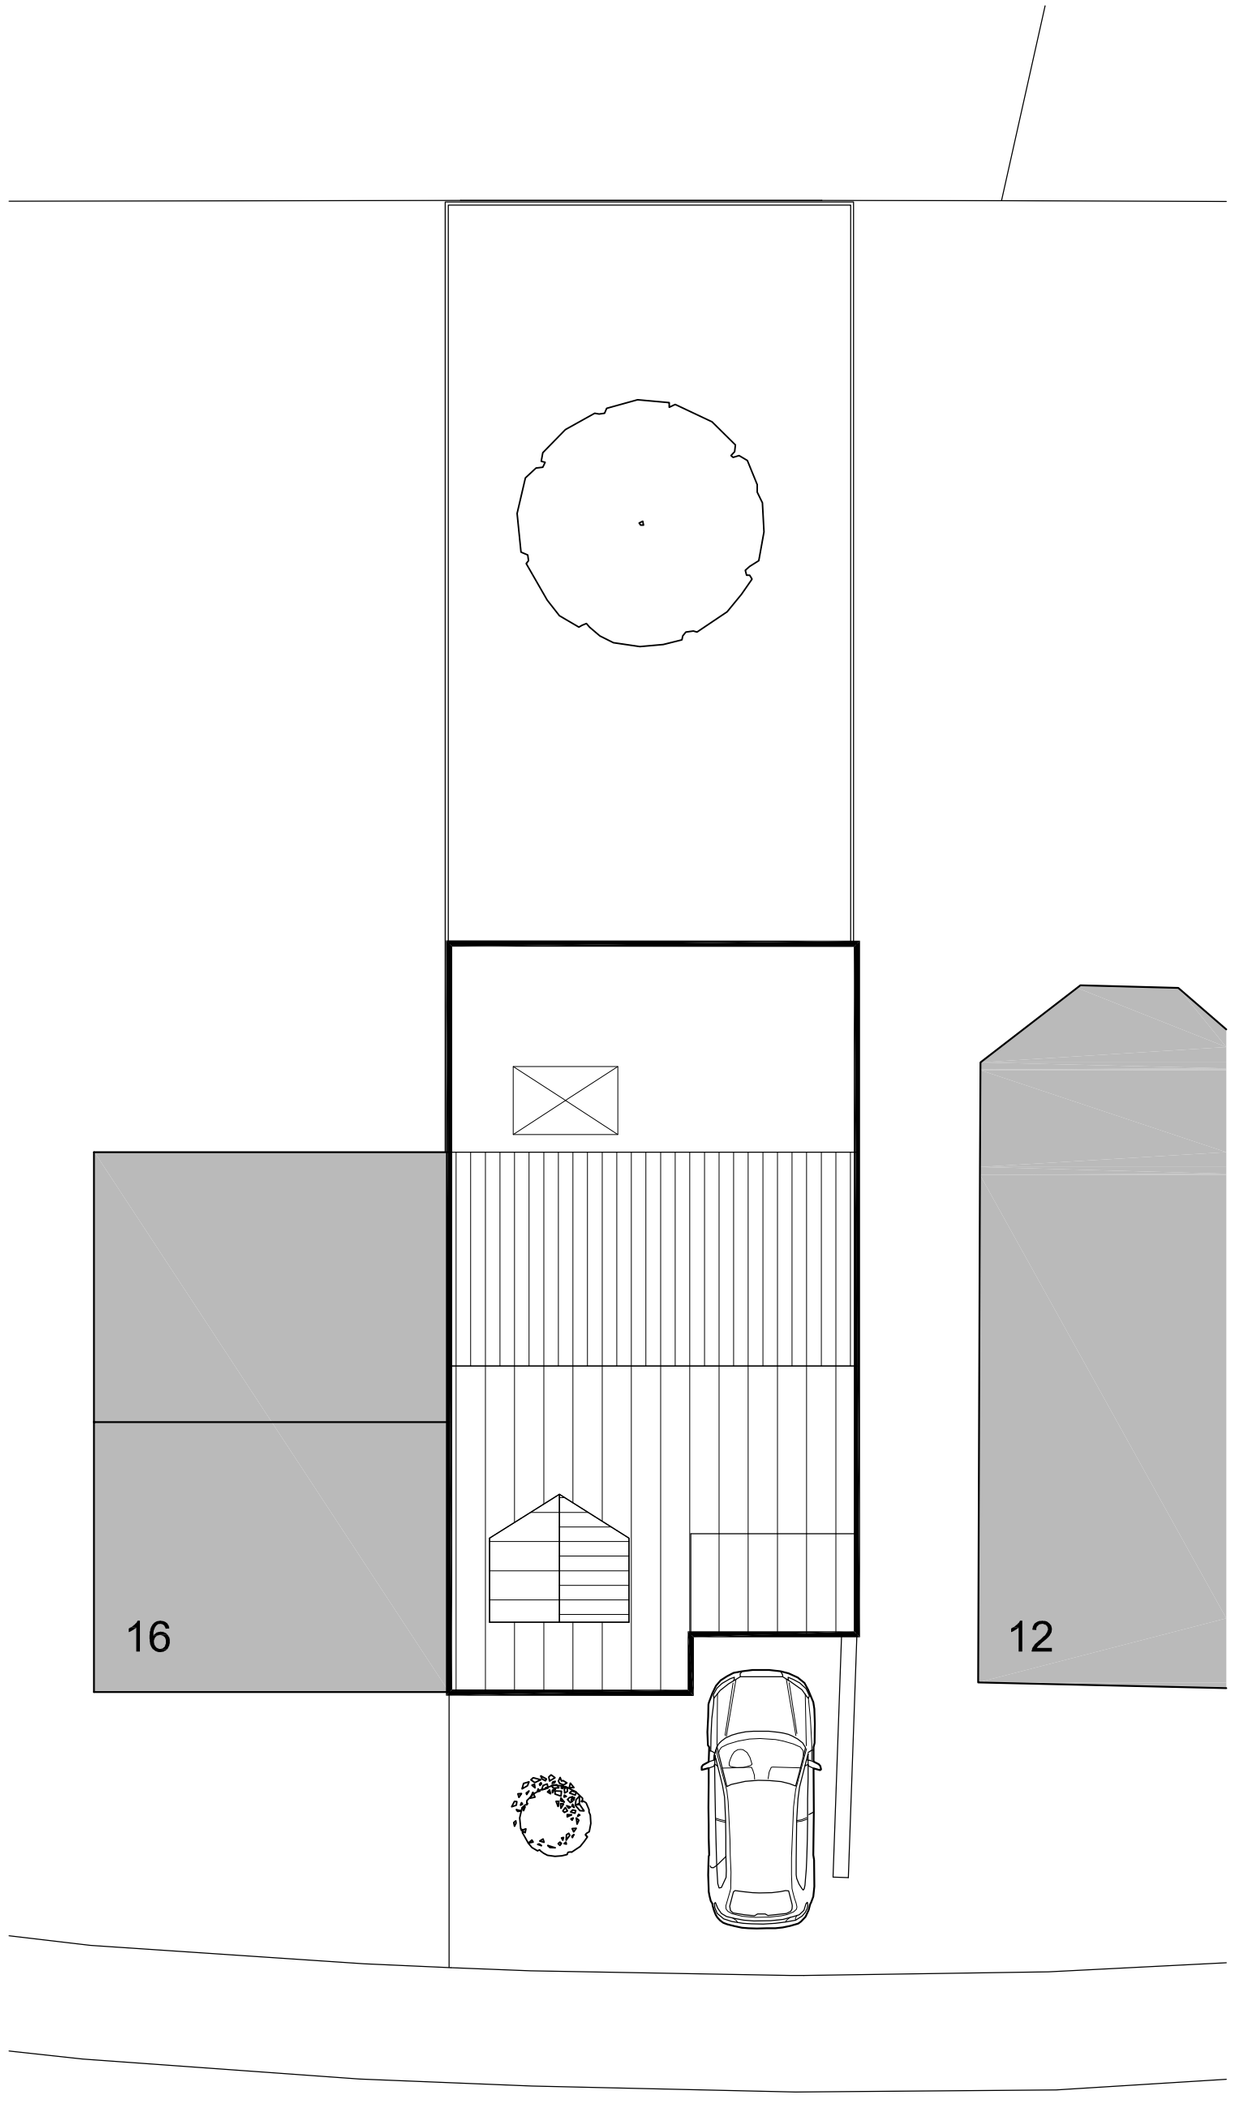

SITE PLAN AS PROPOSED

1:100 scale

0 2.5m 5m 10m

Scale 1:100

[redacted]

THIS DRAWING IS A PRINT AND MUST NOT BE SCALED. ANY QUERIES REGARDING DIMENSIONS TO BE TAKEN UP WITH PENTANGLE DESIGN GROUP.

ALL DIMENSIONS OF EXISTING BUILDINGS TO BE VERIFIED ON SITE.

THIS DRAWING IS THE COPYRIGHT OF PENTANGLE DESIGN GROUP AND SHALL NOT BE IN ANY WAY USED OR REPRODUCED WITHOUT THEIR PRIOR WRITTEN CONSENT.

[redacted] NOTES [redacted]

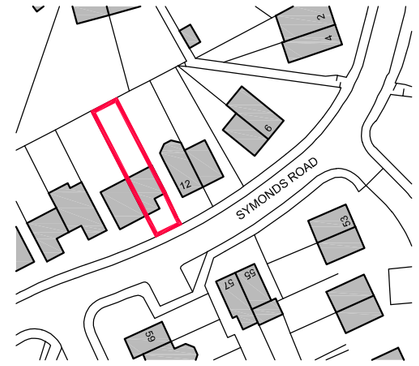

Ordnance Survey, (c) Crown Copyright 2018. All rights reserved. Licence number 100022432

Location Plan

1:1250 Scale

N

0 50m 100m

Scale 1:1250

PLANNING

PENTANGLE

DESIGN GROUP

SUITE 1, 21 BANCROFT HITCHIN HERTS SG5 1JW

TEL(01462) 431133 E:PDG@PENTANGLEDESIGN.CO.UK

JOB TITLE

Single Storey Extension and Alterations to 14 Symonds Road, Hitchin

for Riana Smit

DRAWING TITLE

Location Plan and Site Plans

SCALE	DRAWING NUMBER	REVISION
1:100 / 1:1250	01	-
DATE Febr'18		
SHEET A2		
JOB NUMBER 3401		

ARCHITECTS & INTERIOR DESIGNERS

[redacted]