

Existing




South West facing Elevation (Side) - No change

Existing



South East facing Elevation (Rear)

Existing

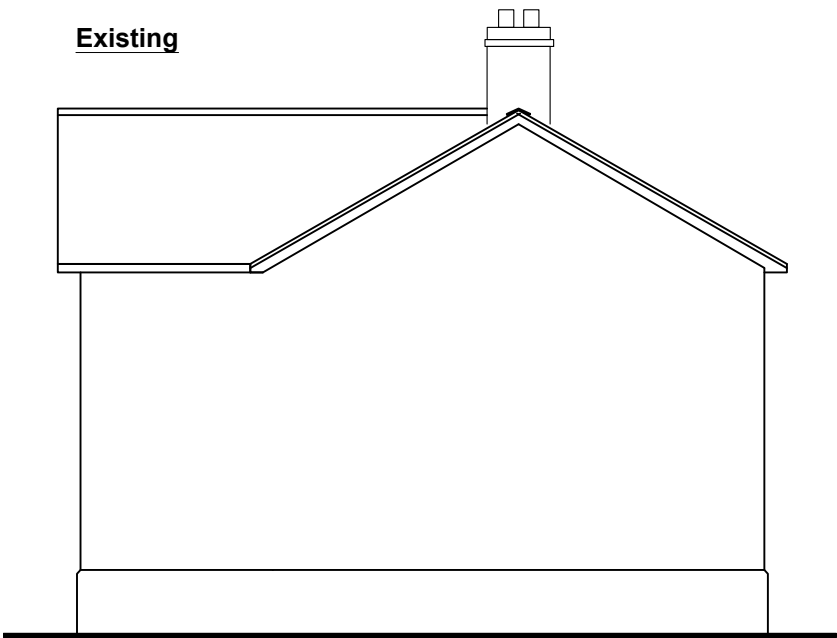

North East facing Elevation (Side) - No change

Proposed




South West facing Elevation (Side) - No change

Proposed



South East facing Elevation (Rear)

Proposed

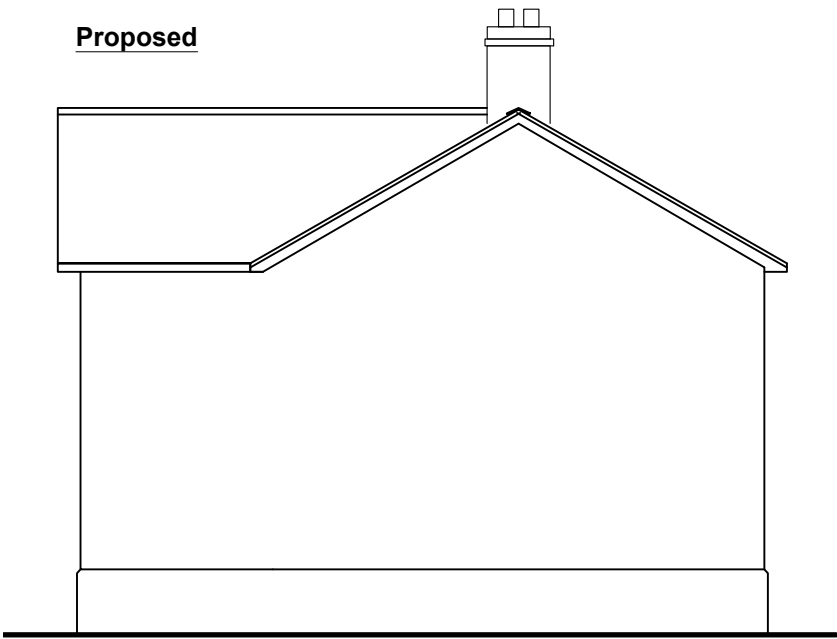

North East facing Elevation (Side) - No change

0m 1m 2m 3m 4m 5m
Scale 1:100

Amy Moss

**Architectural Designer
& Planning Agent**

amy@mosspropertydevelopment.co.uk

Client:

Ms S Walters

Project:

Replacement Windows at
49 Silver Street,
Ashwell

Drawing:

Existing & Proposed
Side (2no.) & Rear
Elevations

Dwg no.

SW 03

Date: July
2026

Drawn: AM

Scale: 1:100 @ A3

Revisions:

The content of this drawing is the
property of Amy Moss and may not be
copied in whole or part without formal
consent.