
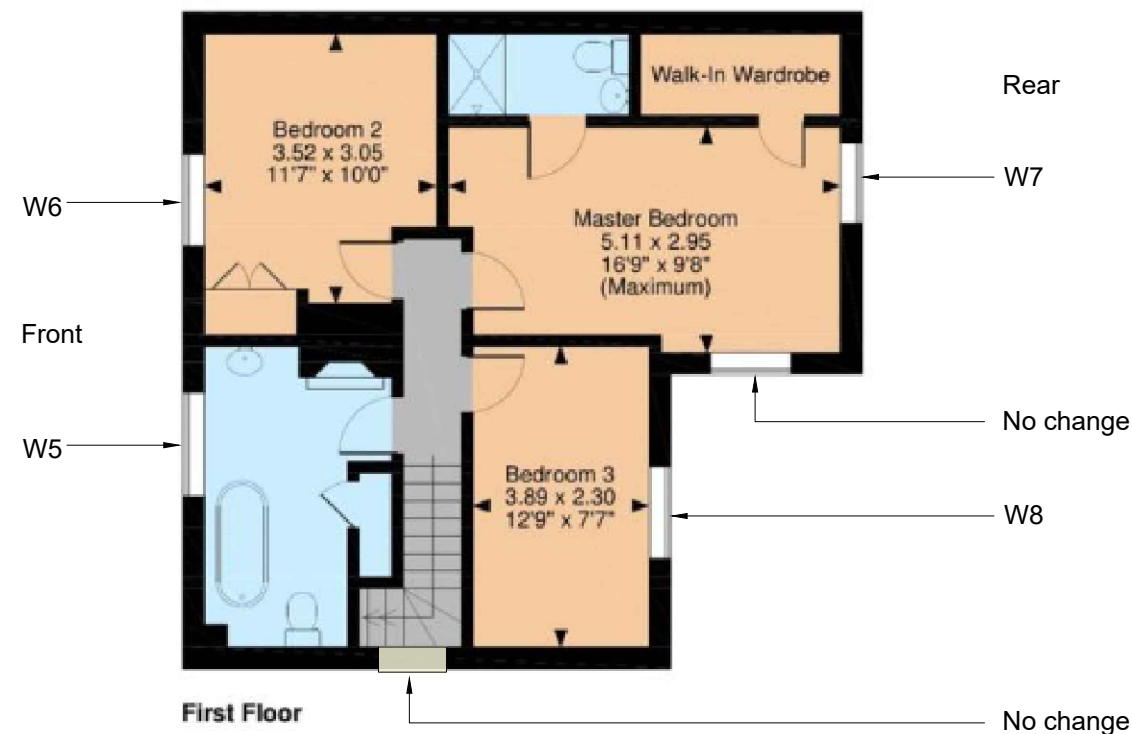
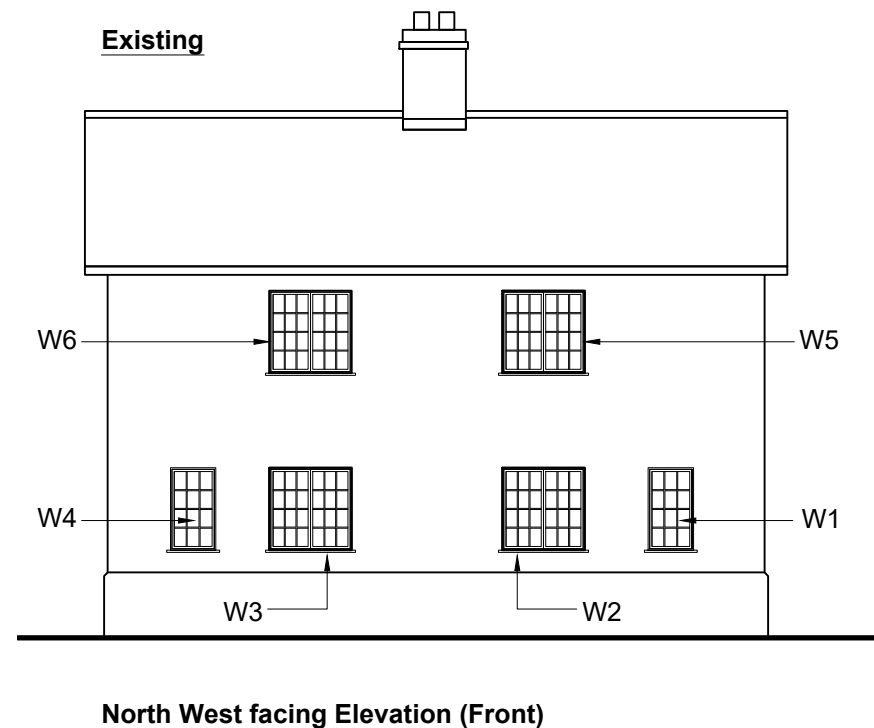


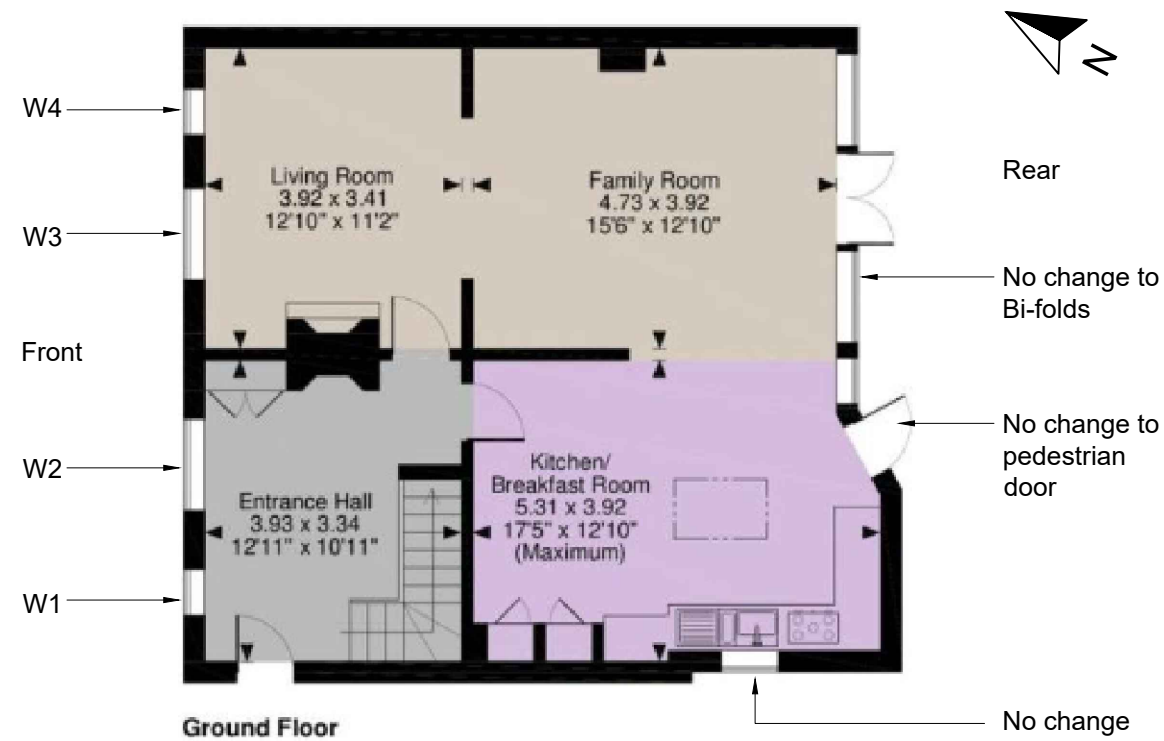

0m 1m 2m 3m 4m 5m
Scale 1:100

Amy Moss
Architectural Designer
& Planning Agent
amy@mosspropertydevelopment.co.uk

Client:
Ms S Walters

Project:
Replacement Windows at
49 Silver Street,
Ashwell

Drawing:
Reference Plans &
Existing & Proposed front
elevations

Dwg no. SW 02 Date: July 2026

Drawn: AM

Scale: 1:100 @ A3

Revisions:

The content of this drawing is the property of Amy Moss and may not be copied in whole or part without formal consent.