


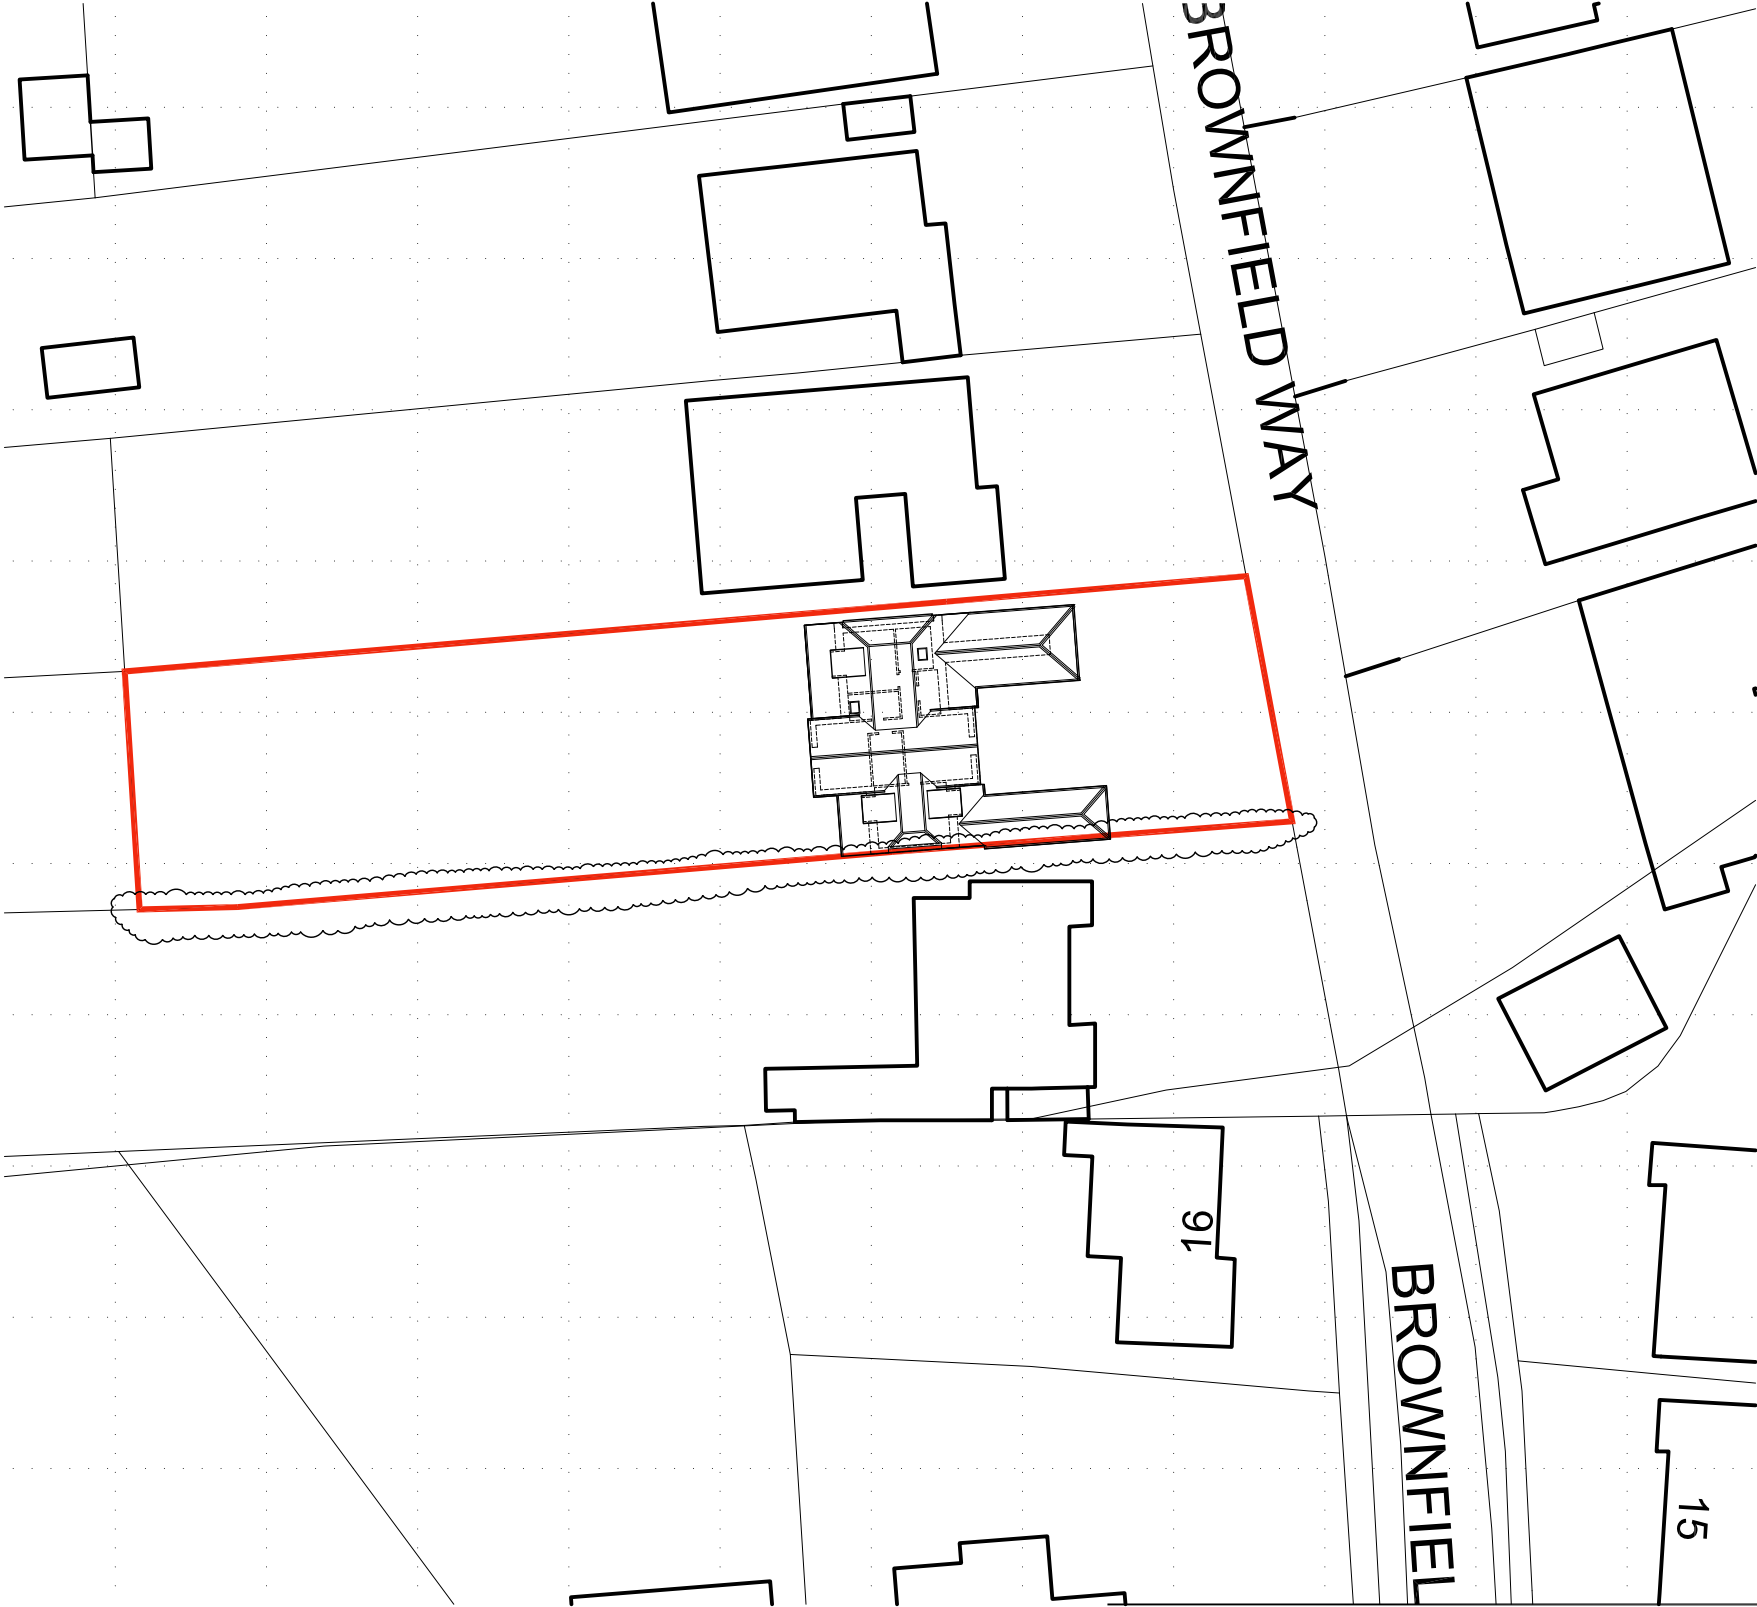

PROPOSED BLOCK PLAN
SCALE 1:500
0.0 5.0 25.0 37.5 50.0 62.5m

GENERAL NOTES
This drawings is to be read in conjunction with all other issued information, including architect's and structural engineer's drawings and specifications.
Report any discrepancies to the architect.
This drawing is prepared solely for design and planning submission purposes. It is not intended or suitable for either Building Regulations or construction purposes and should not be used for such.
Copyright of Allen Architects Ltd.

DRAWING ISSUE	
Planning	
CLIENT	
Mr & Mrs Lovett	
PROJECT TITLE	
No.12 Brownfield Way	
Blackmore End, St Albans	
AL4 8LL	

DRAWING TITLE	
Proposed Block Plan	
SCALE	DRAWN
1:500@A3	JMA
DATE	CHECKED
08.12.2025	JA
DWG NO.	REVISION
070_302	A

A	08.12.2025	Refer to revision clouds
REV	DATE	NOTE

