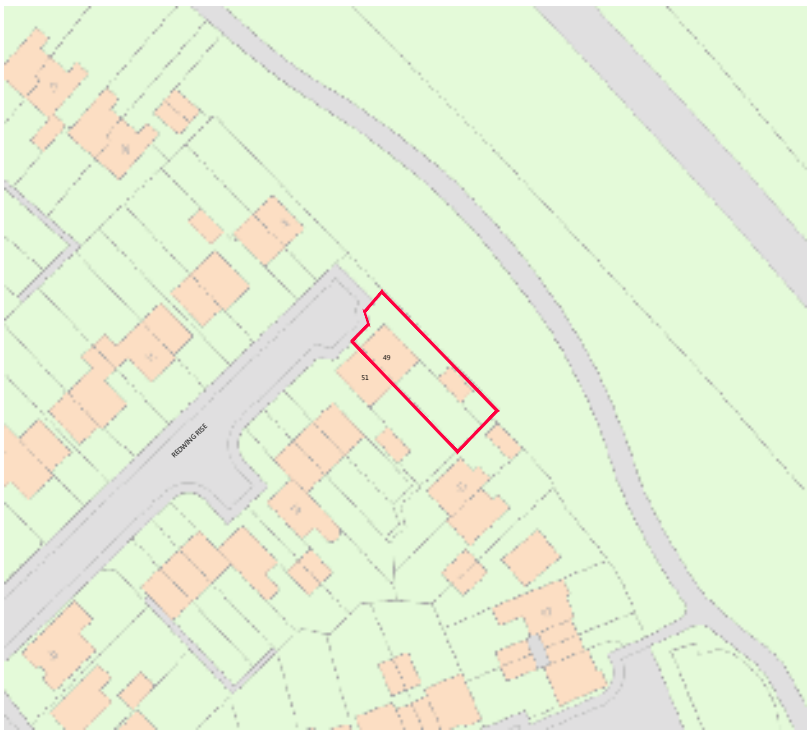

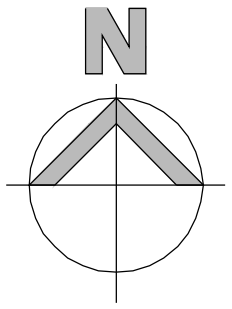

1:1250 Location Plan



1:200 Site Plan

0 50

PAPER SCALE CHECK (mm)

dmd + architecture

1A Dunsbridge Business Park Shepreth SG8 6RA
Tel. 01223 750284 Mob. 07966 370429 Email. info@dmdarchitecture.co.uk

www.dmdarchitecture.co.uk

- Do not scale from this drawing
- All dimensions to be checked on site
- Any errors/omissions to be reported immediately
- If in doubt, ask
- No reproduction of this drawing in any form without permission
- Copyright © DM Design and Architecture Limited
- All construction to be relevant British Standards, NHBC Standards and in accordance with current building regulations.

CLIENT: Sharon Armstrong	STATUS Planning			A3
PROJECT: Garden Annexe	DRAWN DM	SCALE 1:1250 / 1:200		
ADDRESS: 49 Redwing Rise, Royston, SG8 7XU	DATE March 2018			
	PROJECT NO DMD 1224	DWG NO. PL 01.02	REV	