



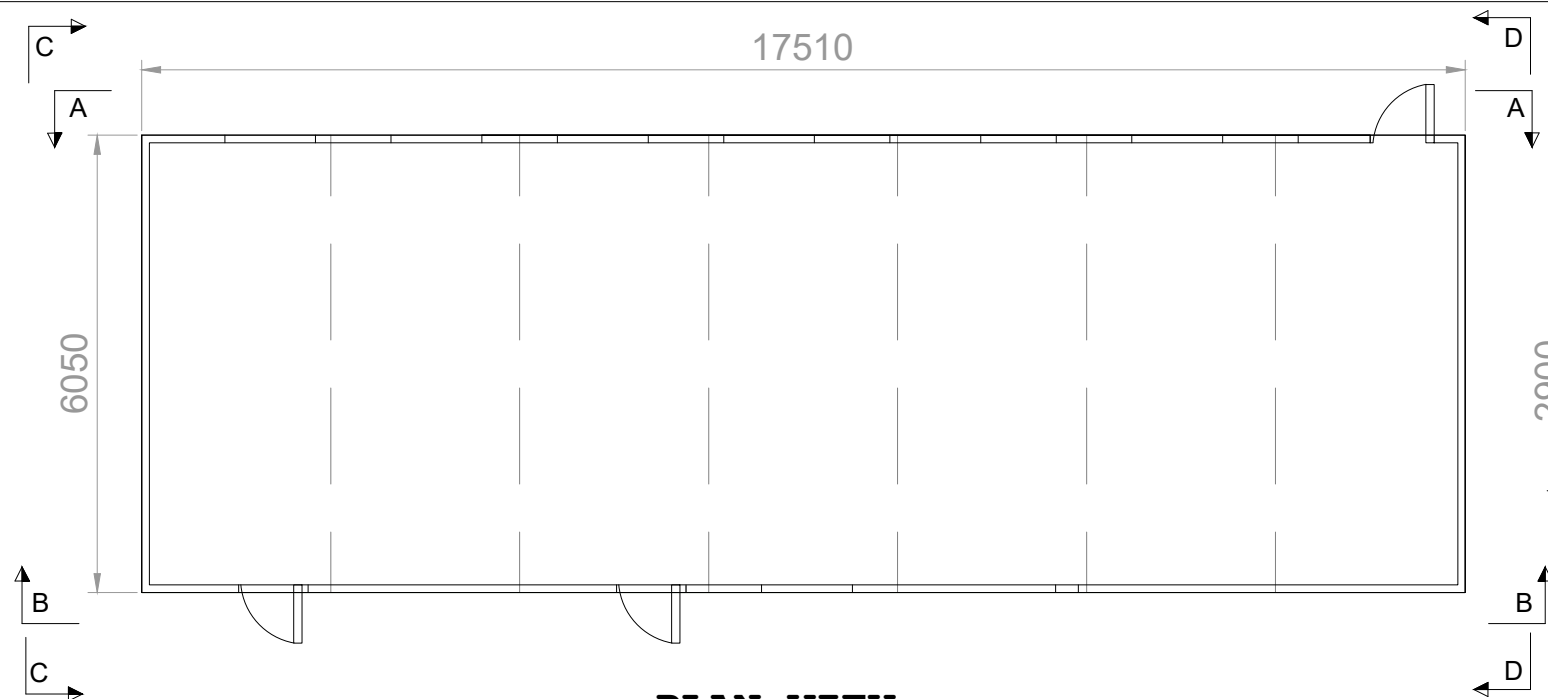


PLAN VIEW
TEMPORARY STRUCTURE
Scale 1:100

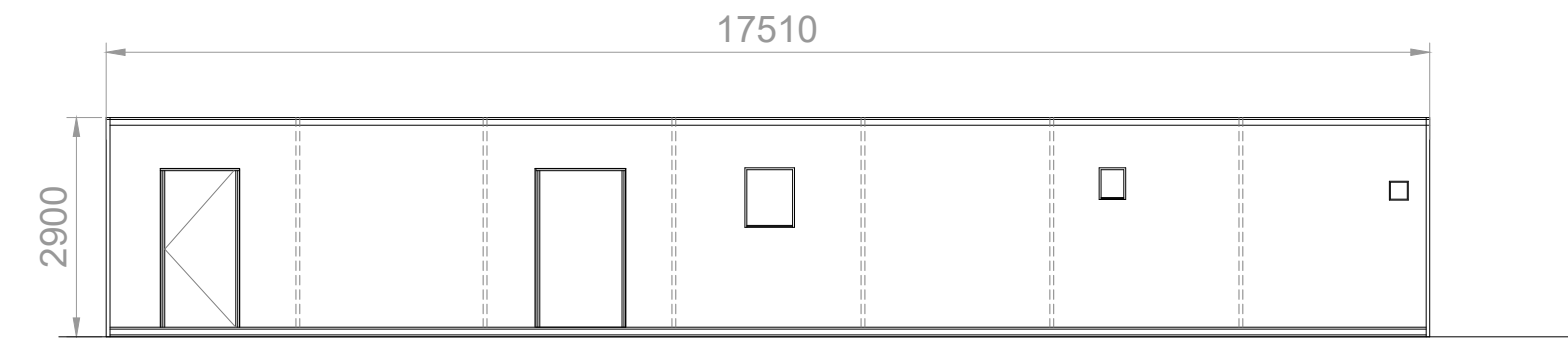


BACK VIEW B-B
TEMPORARY STRUCTURE
Scale 1:100



SIDE VIEW C-C
TEMPORARY STRUCTURE
Scale 1:100

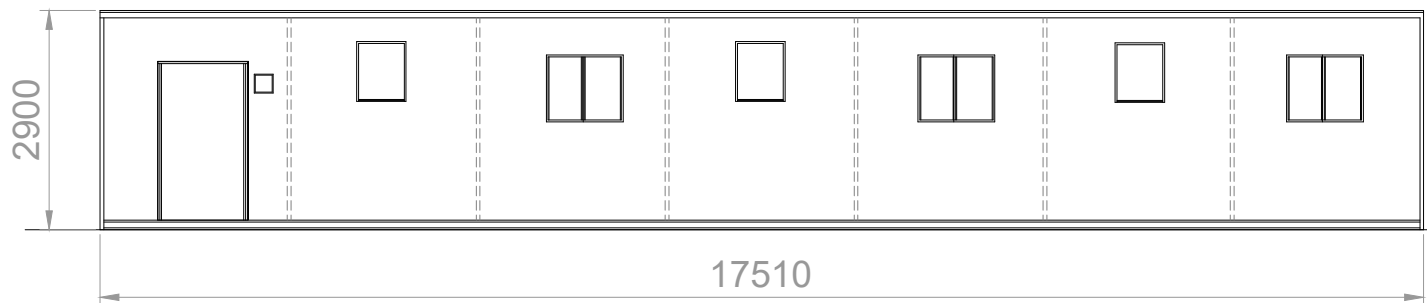


FRONT VIEW A-A
TEMPORARY STRUCTURE
Scale 1:100

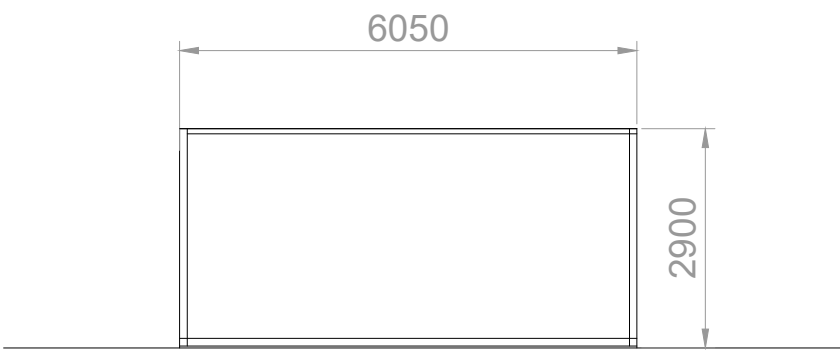

SIDE VIEW D-D
TEMPORARY STRUCTURE
Scale 1:100

Scale this drawing for Planning purposes only.
Clients agent to be informed of all discrepancies in dimensions
Contractor to check all dimensions on site
© This drawing is copyright

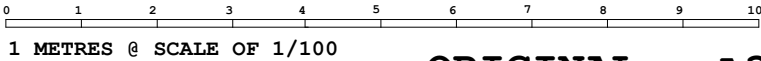

ORIGINAL A3

D&A Architectural and Structural Designs Ltd



CLIENT No Label London
ADDRESS Church Wood,
Three Houses Lane
Codicote, SG4 8TB

PROJECT
THREE HOUSE LANE

DRAWING
Temporary
Structure
Typical Views

DATE
23/01/2025

JOB No.
1000

SCALE
1:100

Drawing No.
GA014

REV
1