


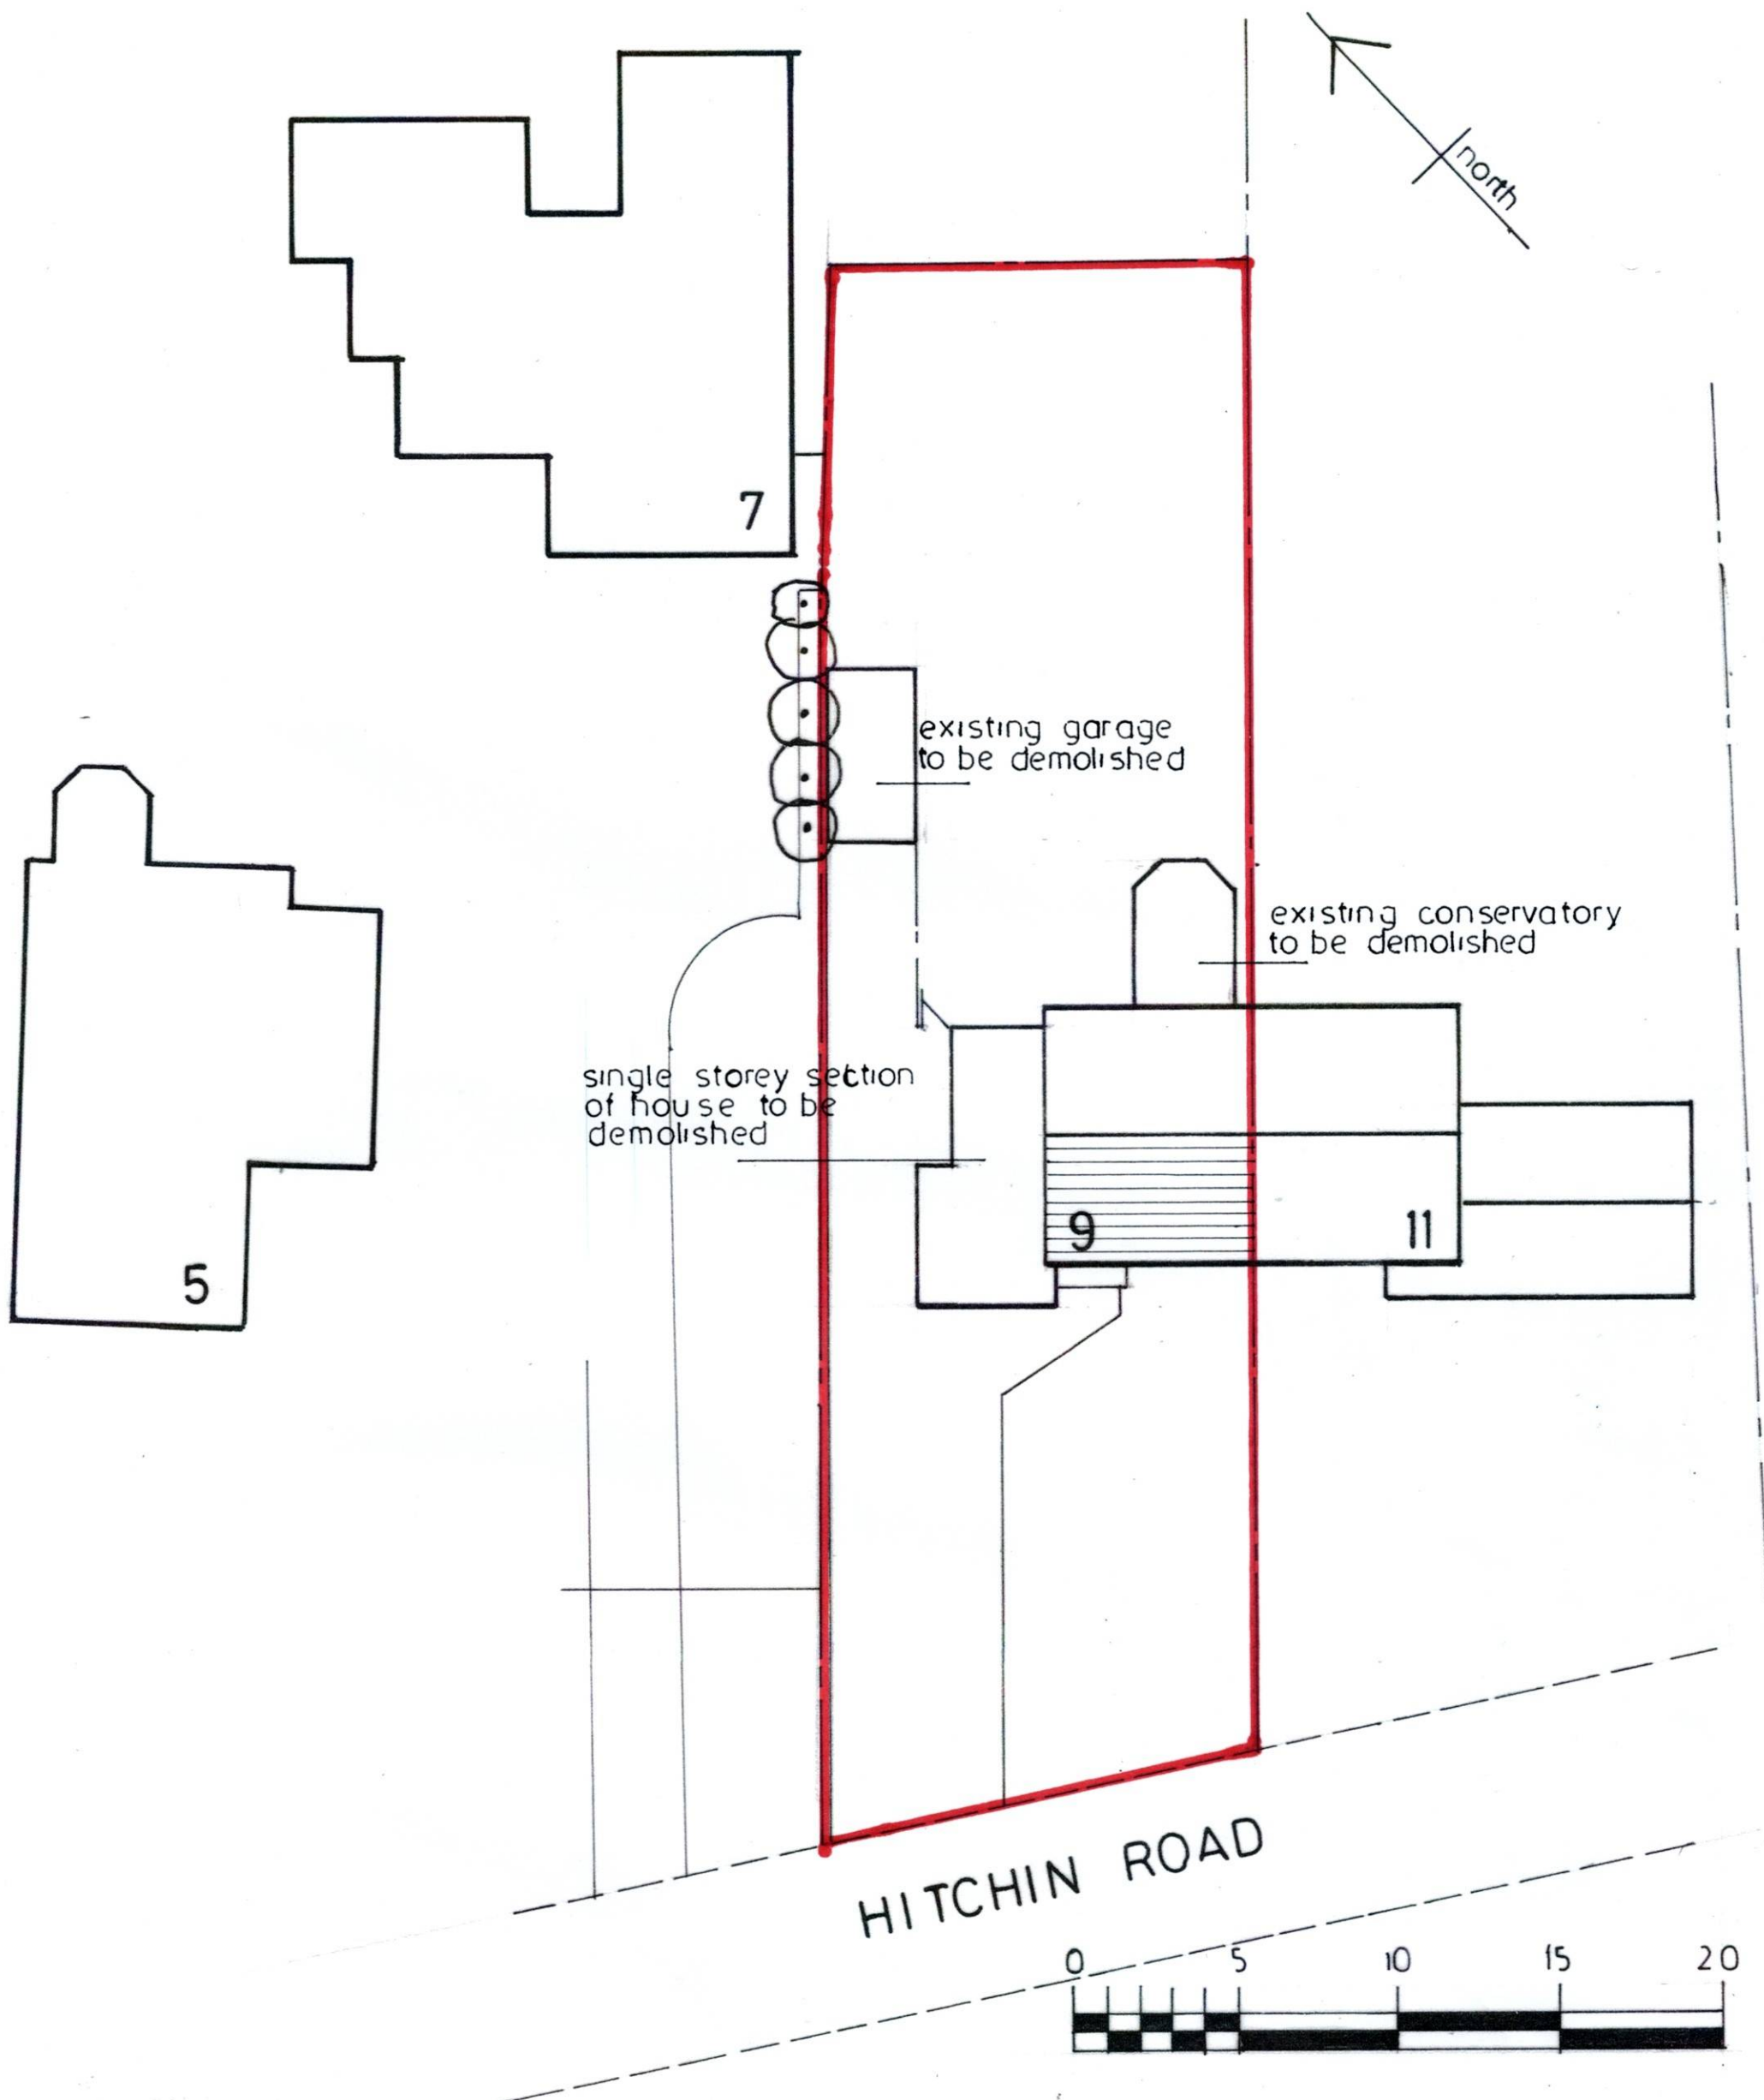

Ian Hale Planning and Design Limited 2 Peartree Close Shefford Bedfordshire SG17 5JG Email- ian@ianhaleconsultancy.com Mo. 07818078668	Site Mr & Mrs. R Beale 9 Hitchin Road, Pirton, Hitchin, Hertfordshire SG5 3PZ		Scale 1:200 @A3
	Side and Rear extensions to Ex. House Block Plan As Existing		Date Jun-26
	IHL/26/HRP/02		Rev