




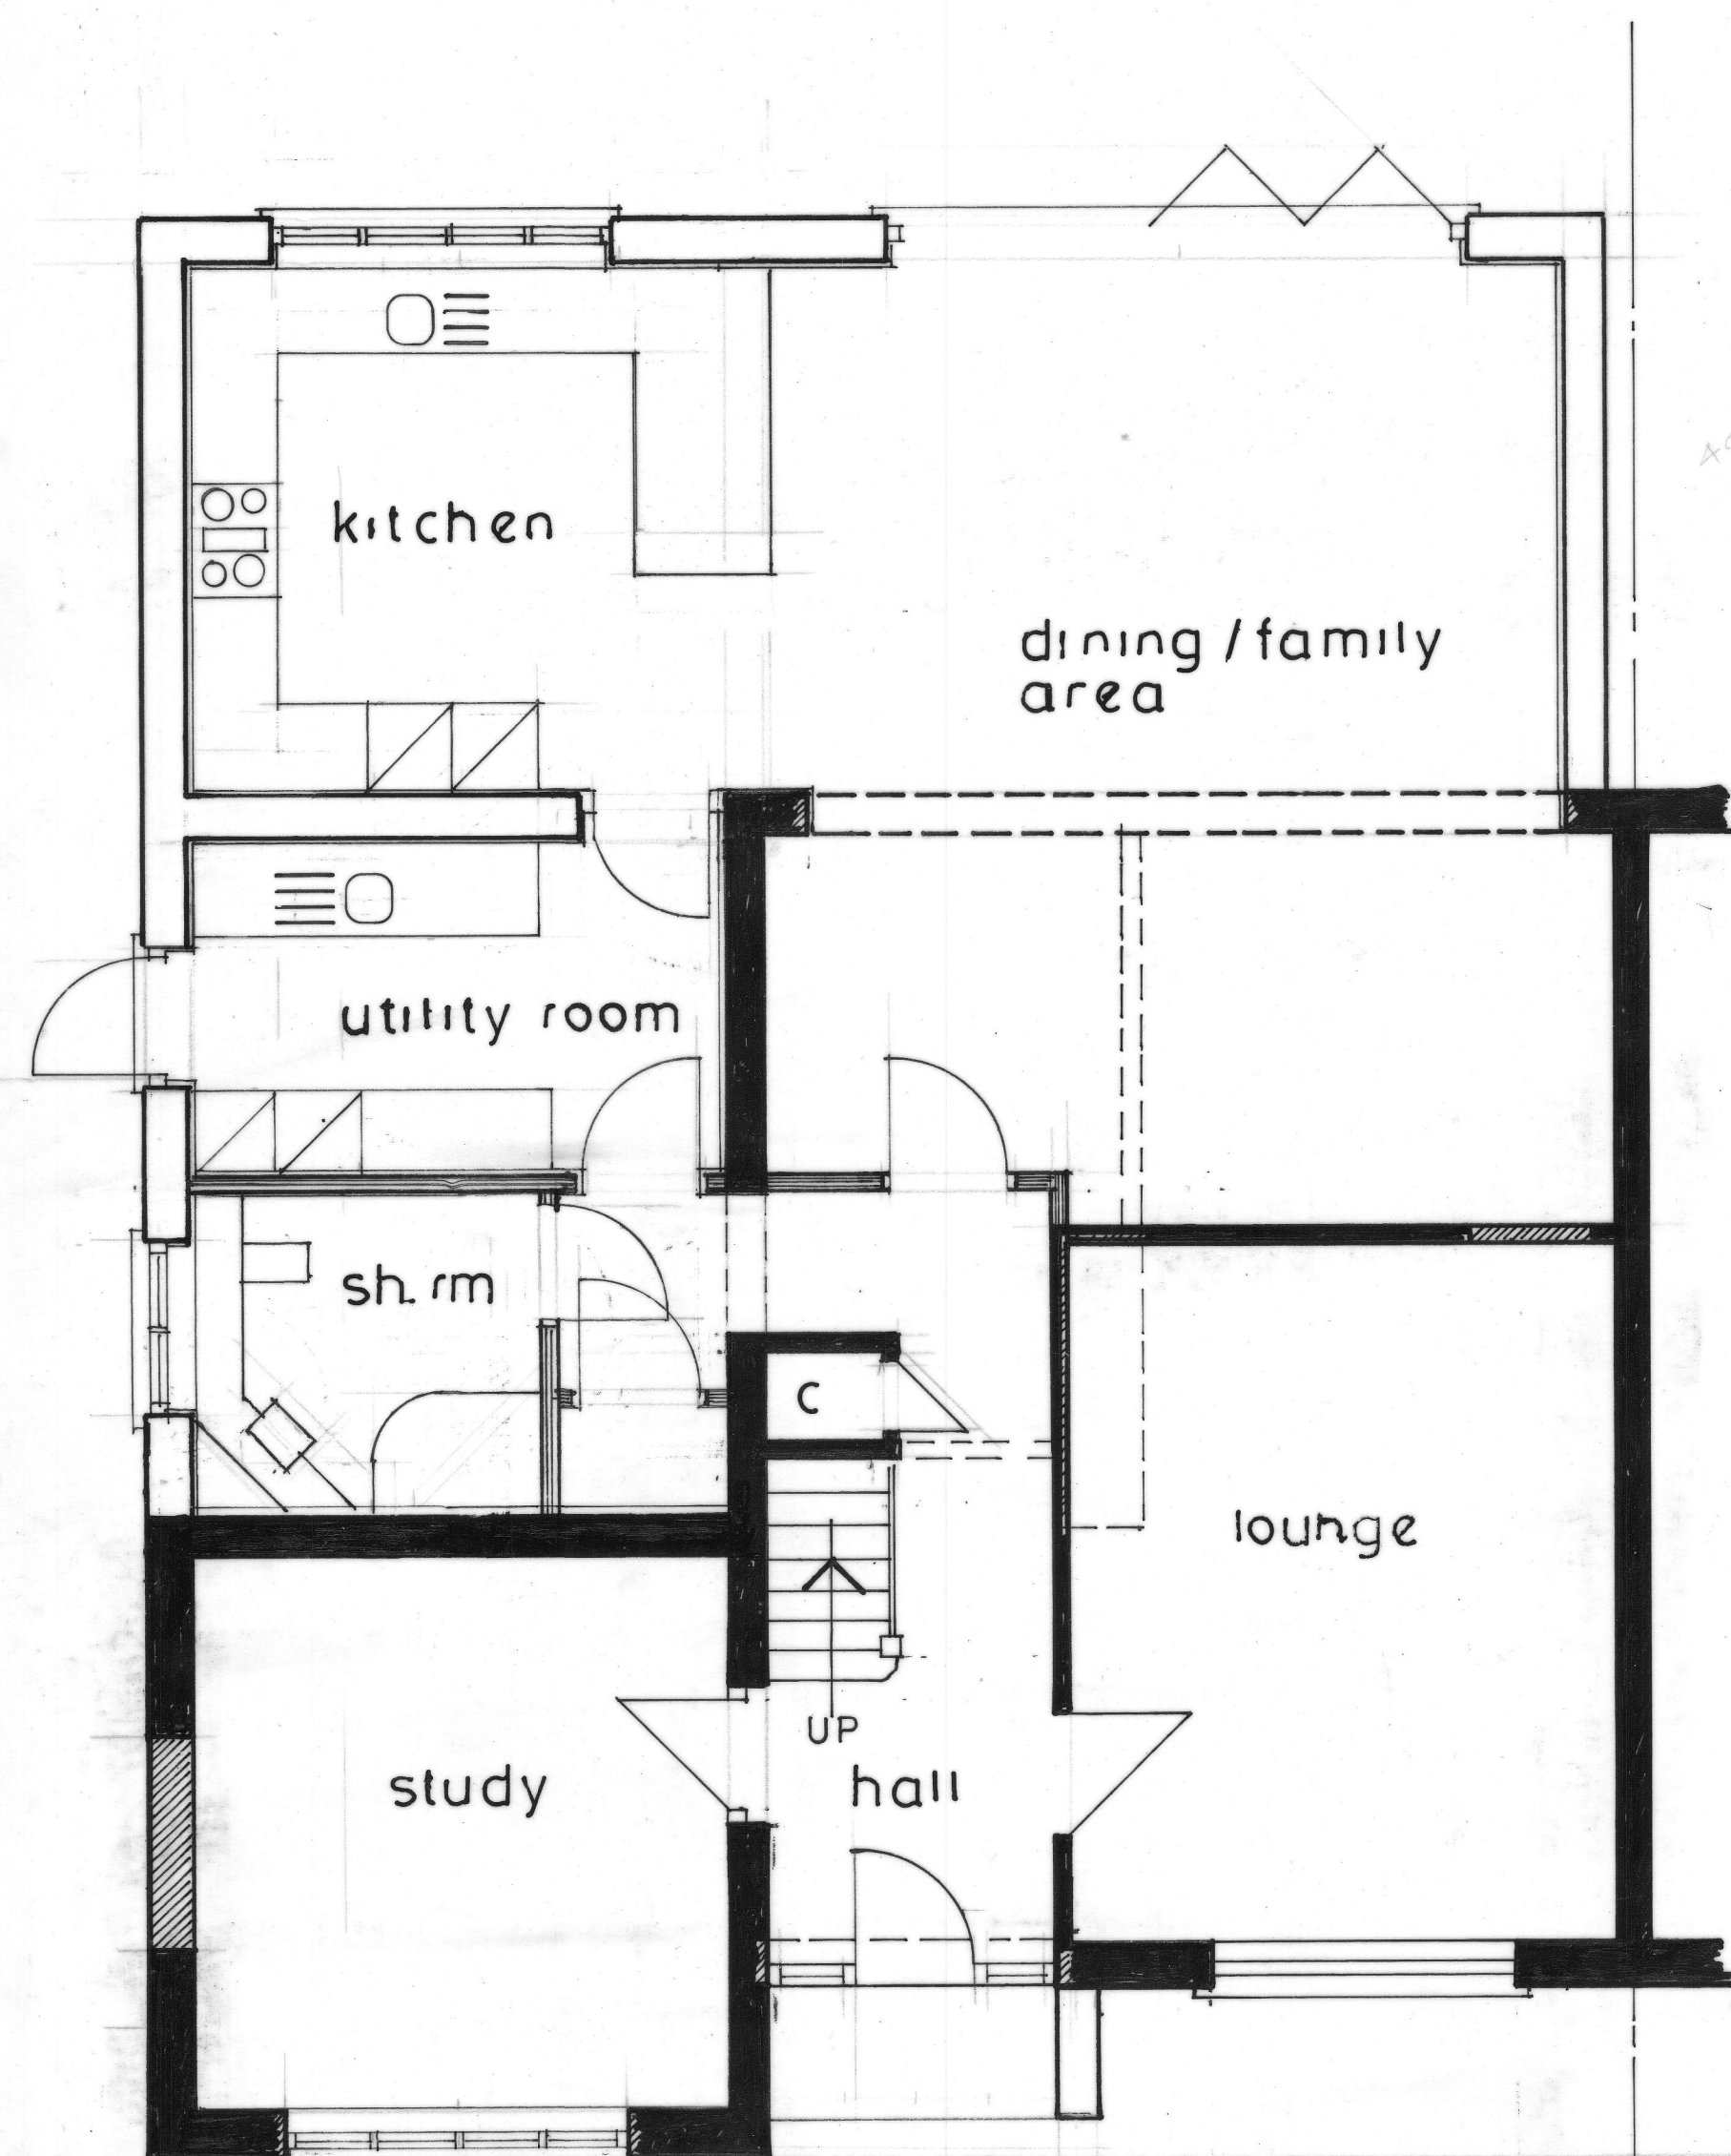


GROUND FLOOR LAYOUT

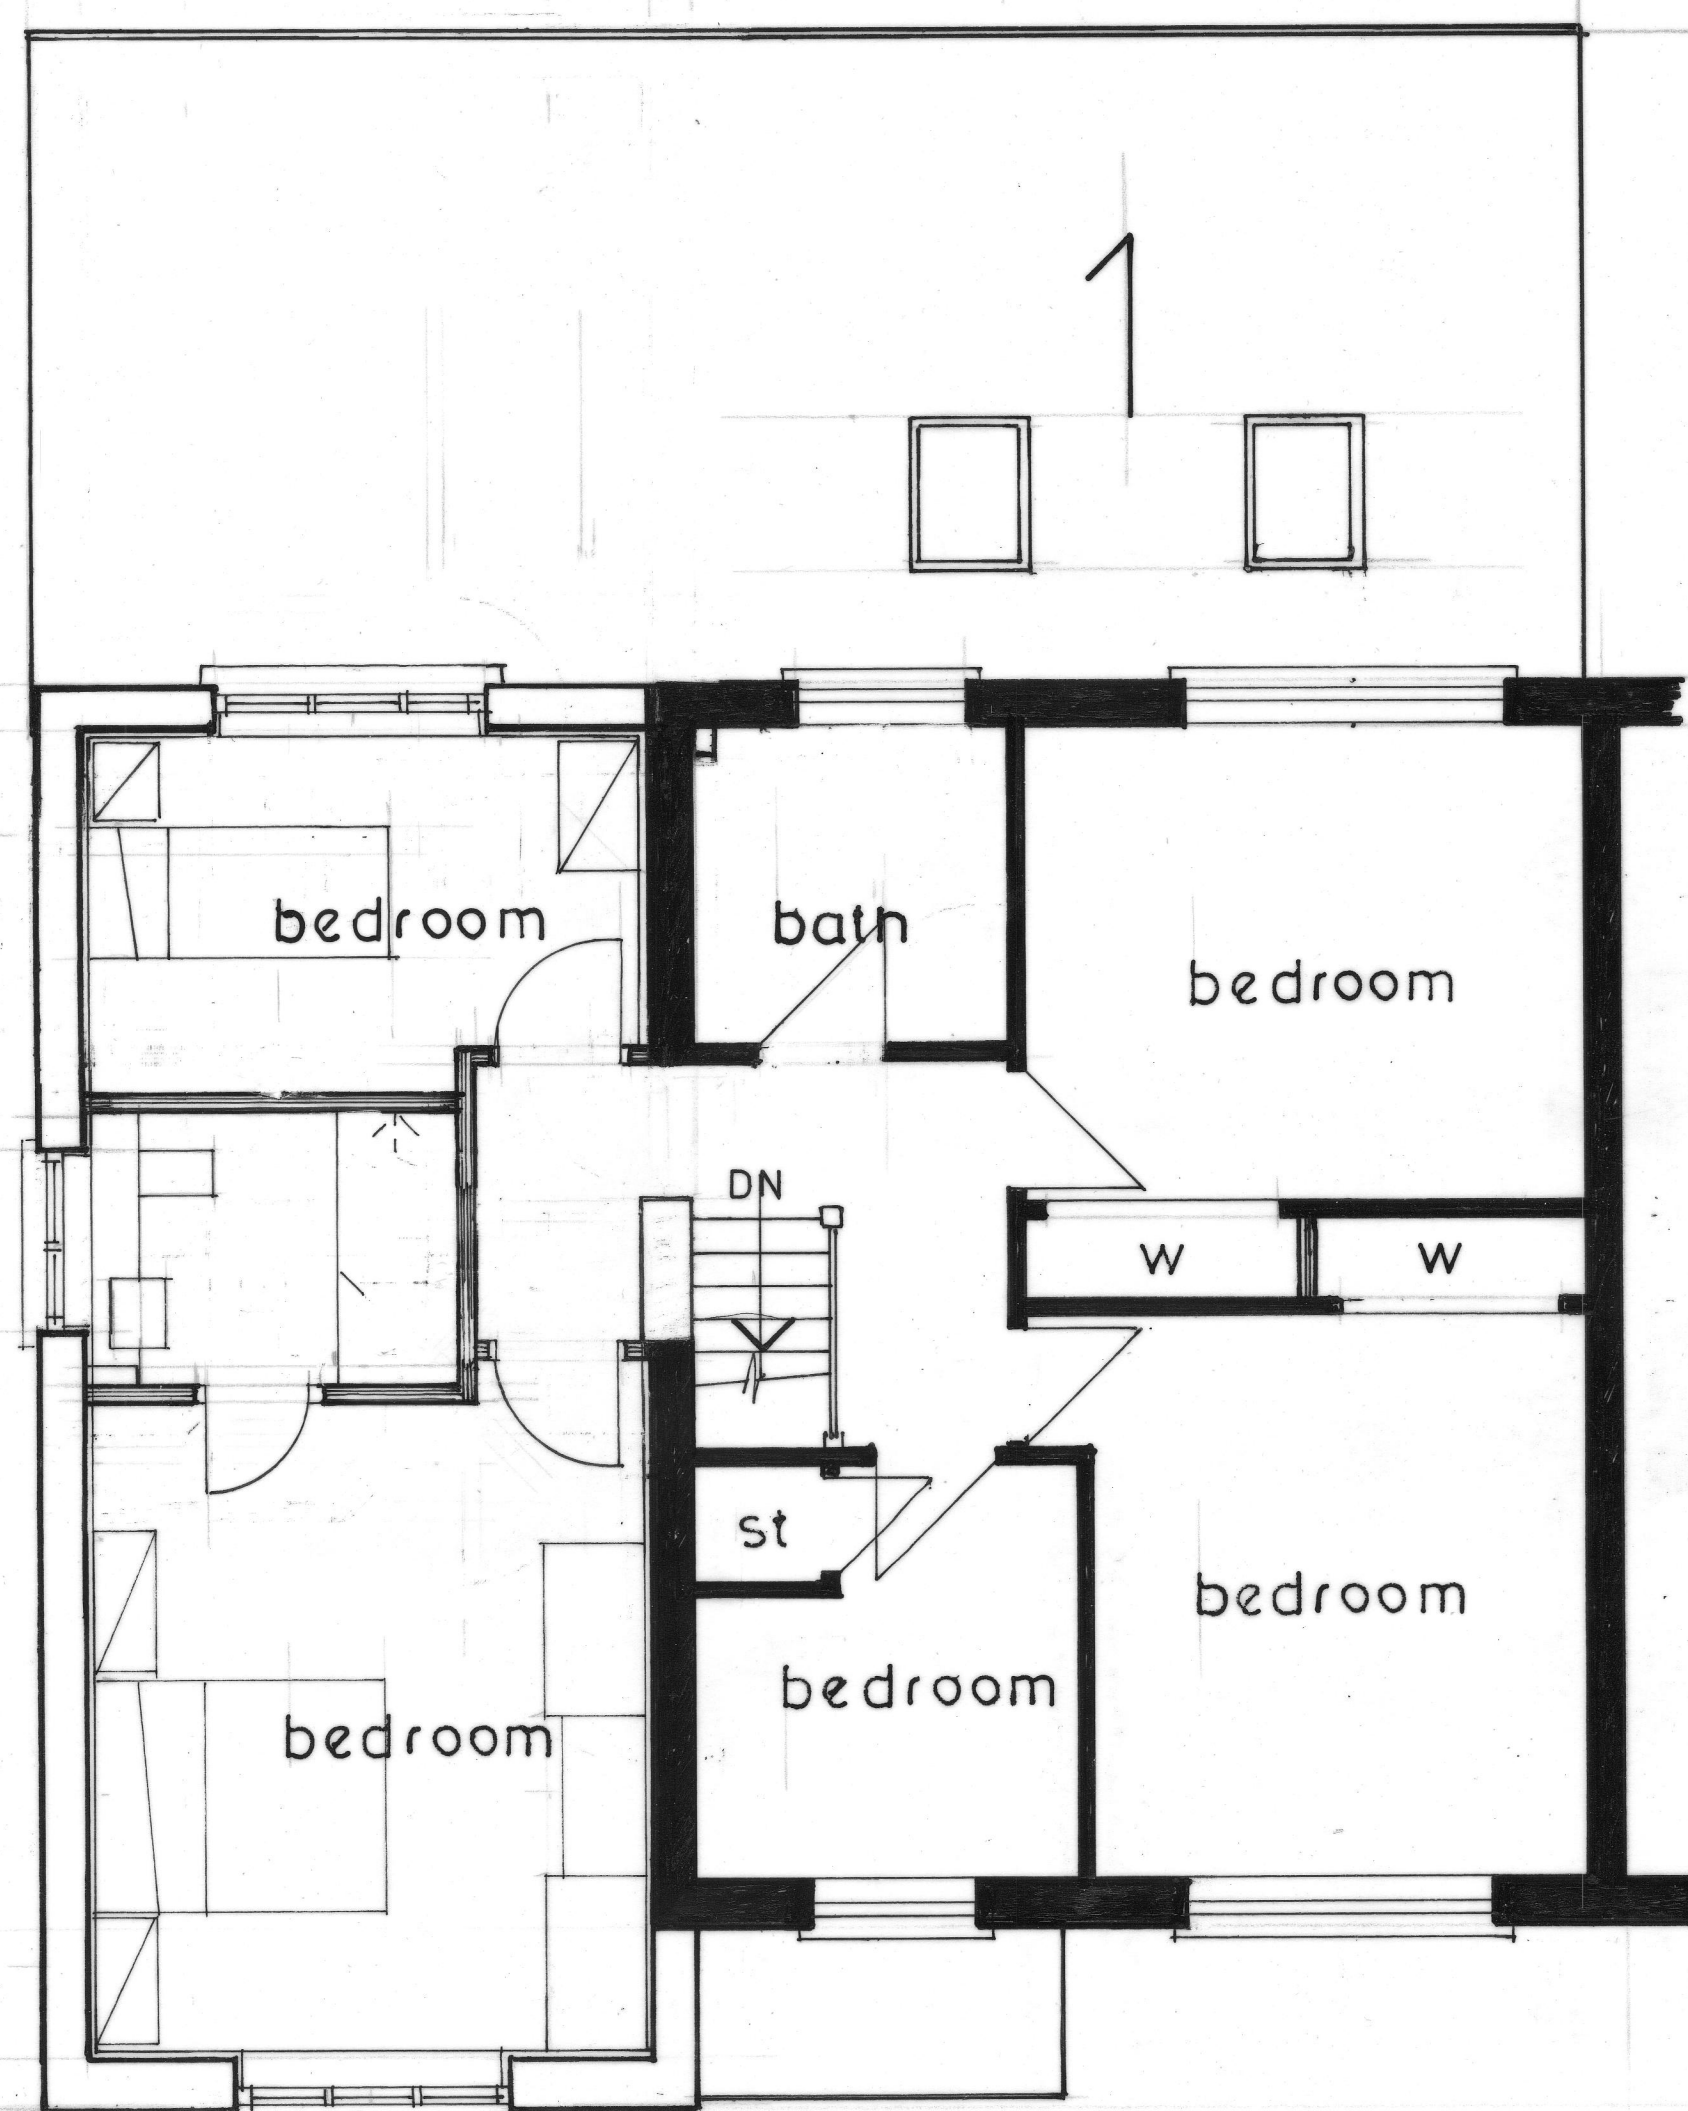

FIRST FLOOR LAYOUT

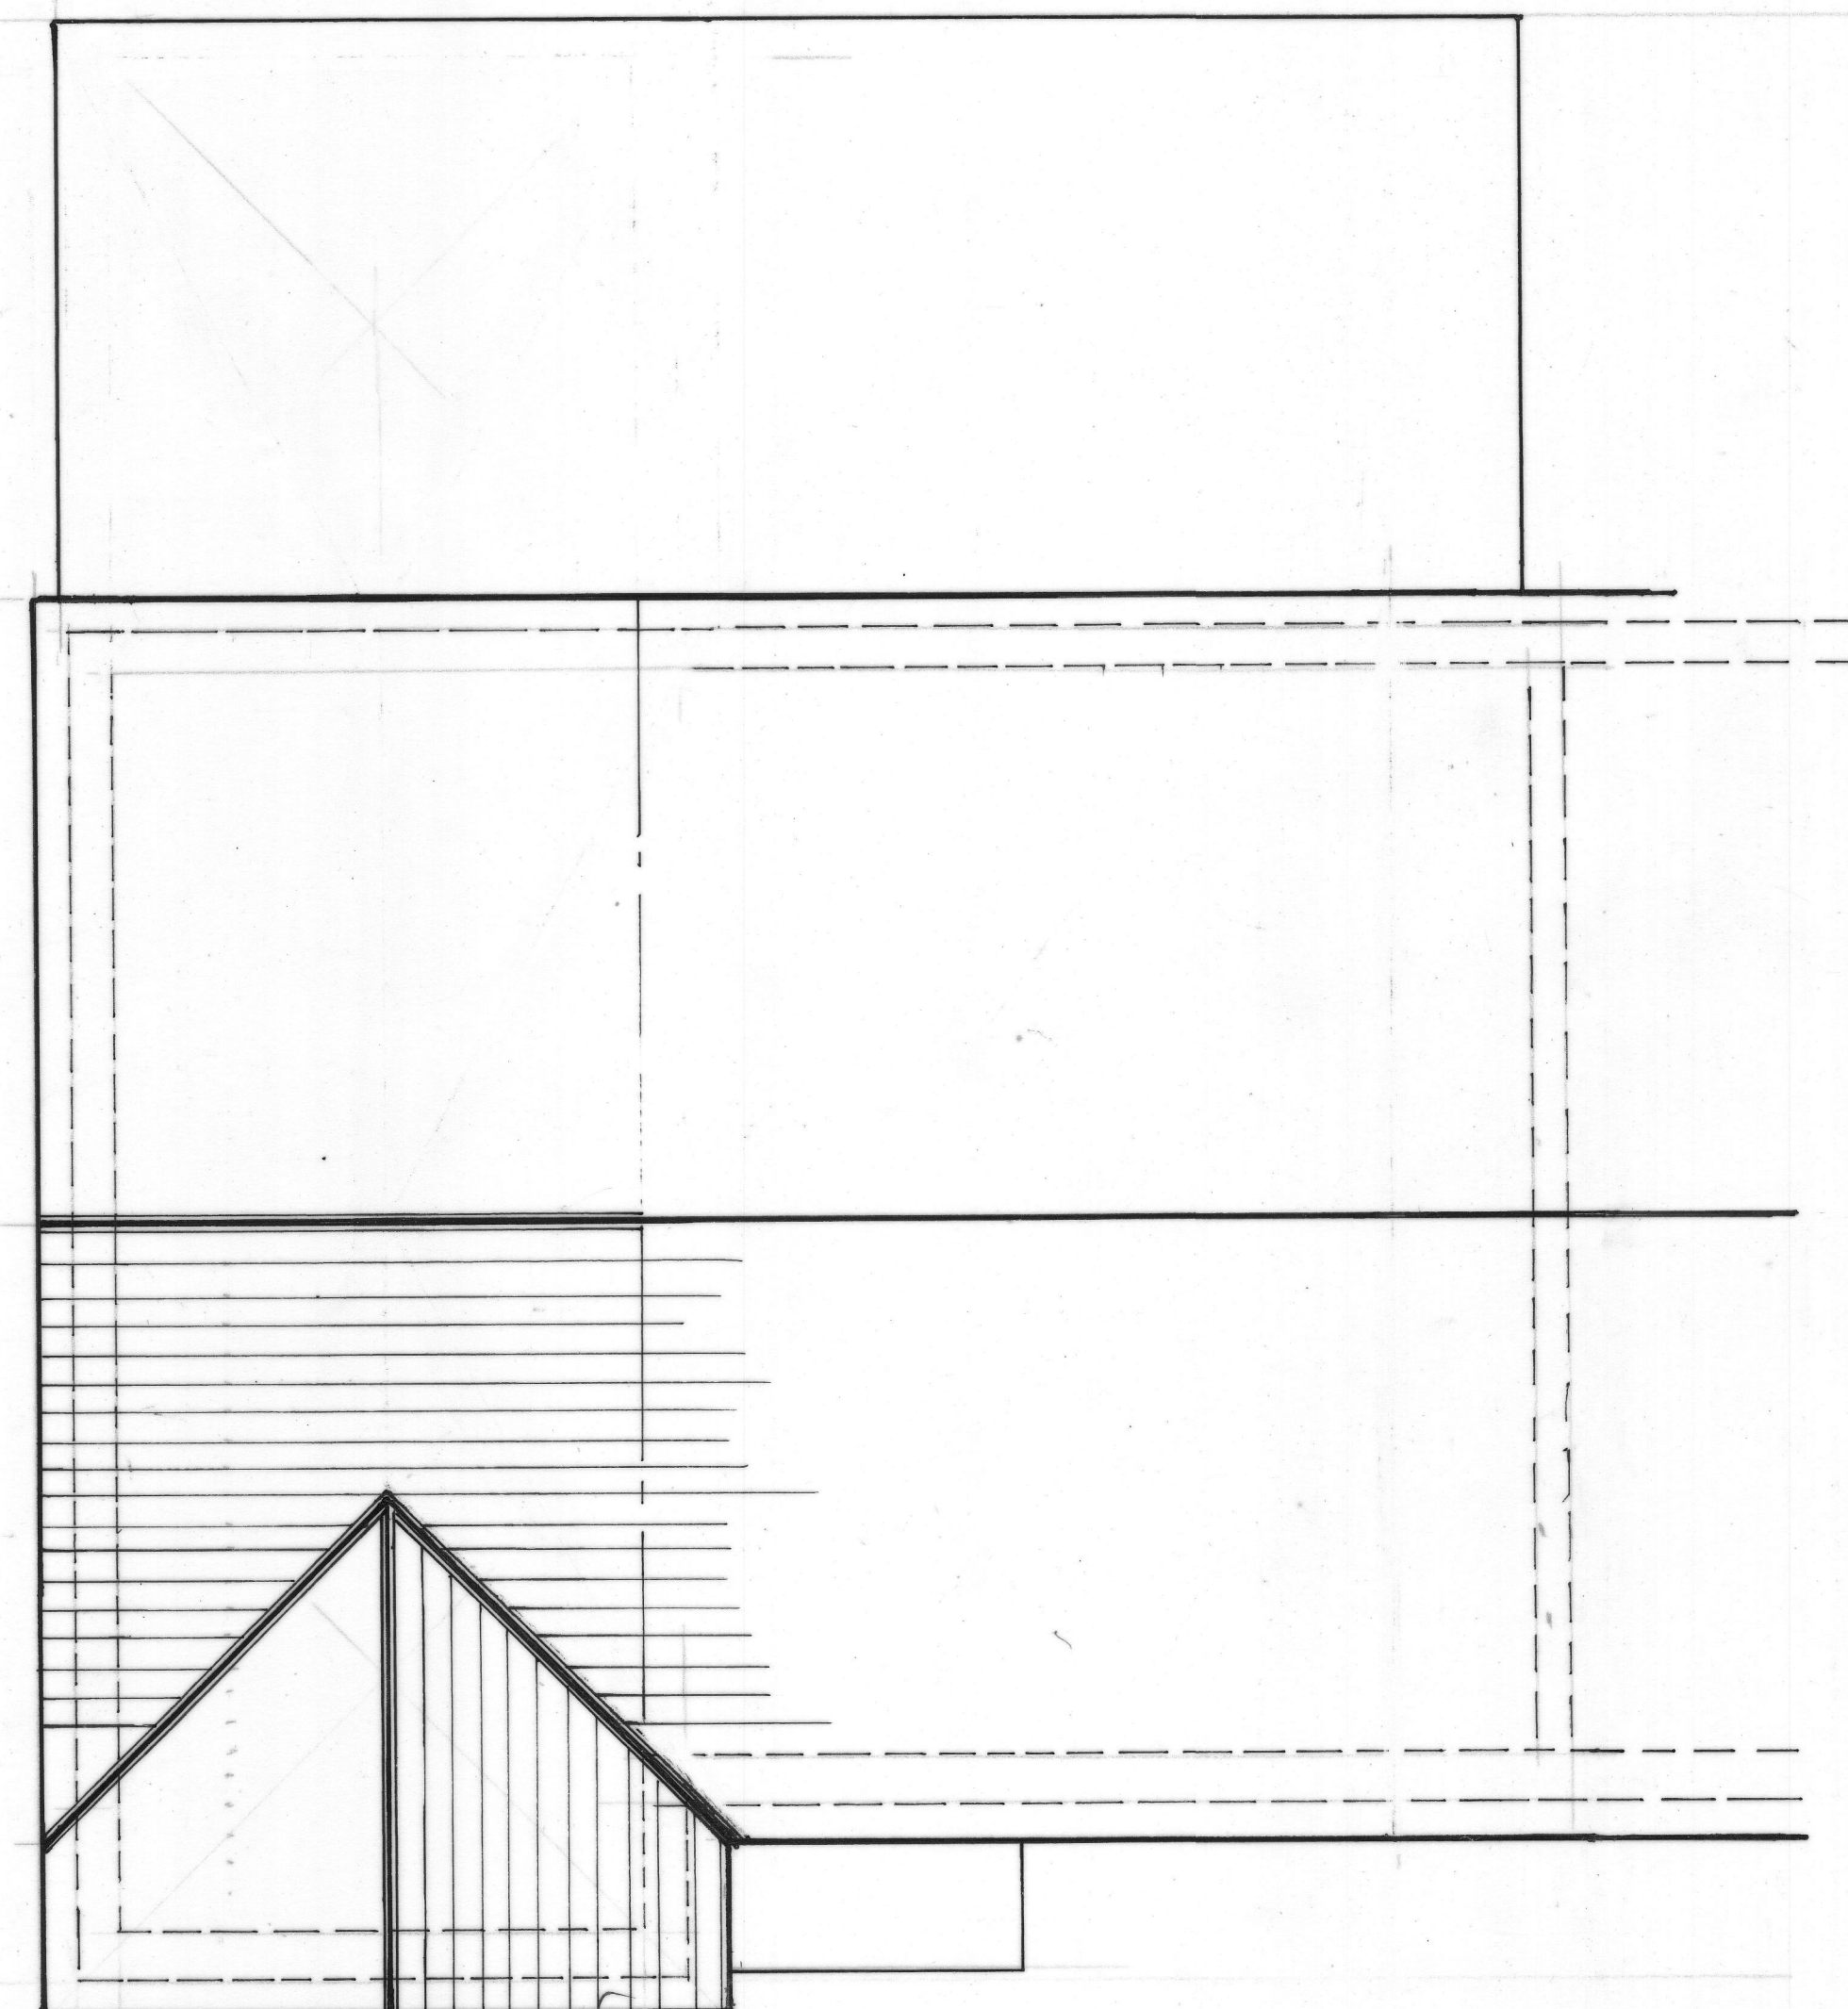

ROOF PLAN

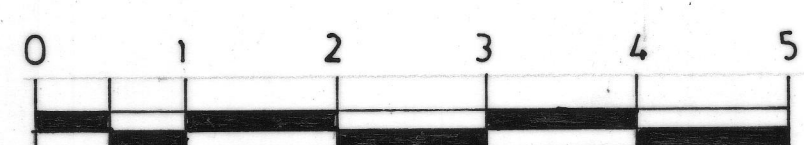

|   |   |                      |          |
|---|---|----------------------|----------|
| <b>Ian Hale</b><br><b>Planning and Design Limited</b><br>2 Peartree Close<br>Shefford Bedfordshire SG17 5JG<br>Email: <a href="mailto:ian@ianhaleconsultancy.com">ian@ianhaleconsultancy.com</a><br>Mo. 07818078668 | Site<br><b>Mr &amp; Mrs. R Beale</b><br><b>9 Hitchin Road, Pirton, Hitchin, Hertfordshire</b><br><b>SG5 3PZ</b><br>Side and Rear extensions to Ex. House<br><b>Proposed Floor and Roof Plans</b> | Scale                | 1:50 @A1 |
|   |   | Date                 | Jun-26   |
|   |   | Rev                  |          |
|   |   | <b>IHL/26/HRP/06</b> |          |