


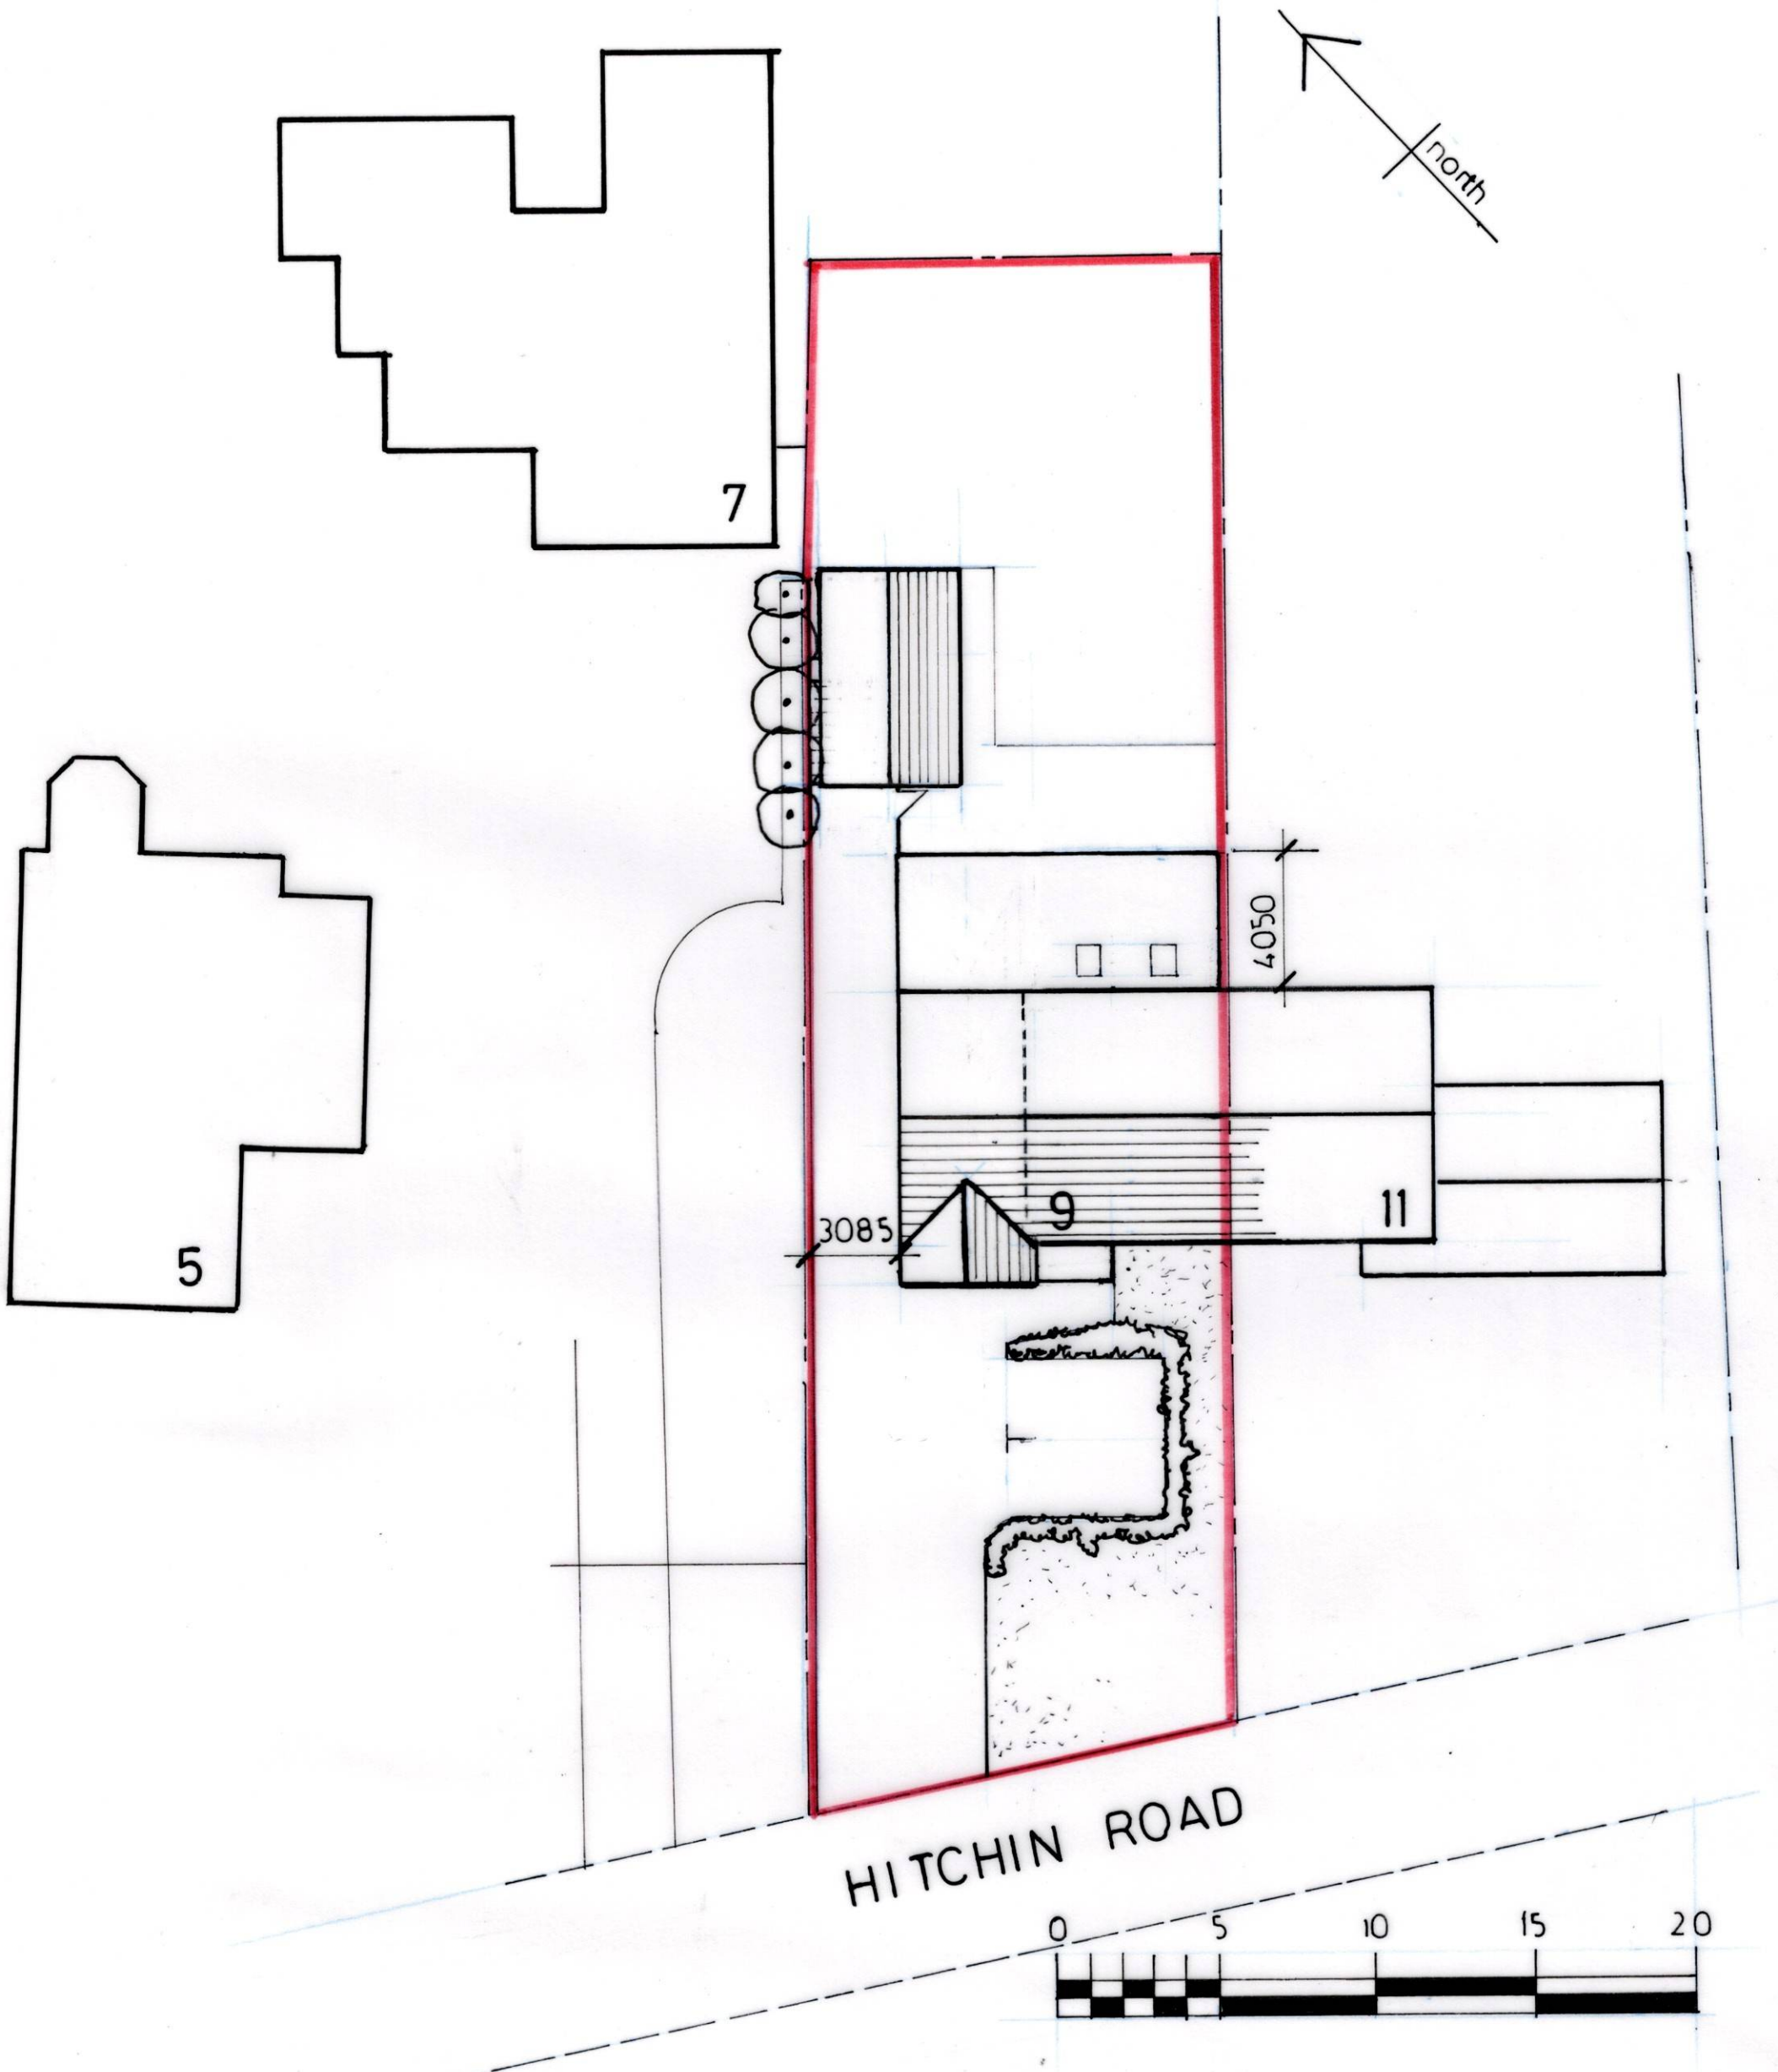

Ian Hale Planning and Design Limited 2 Peartree Close Shefford Bedfordshire SG17 5JG Email-ian@ianhaleconsultancy.com Mo. 07818078668	Site		Scale
	Mr & Mrs. R Beale		1:200 @A3
	9 Hitchin Road, Pirton, Hitchin, Hertfordshire		Date
	SG5 3PZ		Jun-26
	Side and Rear extensions to Ex. House		Rev
Block Plan As Proposed		IHL/26/HRP/03	