




 


Roof Plan As Proposed

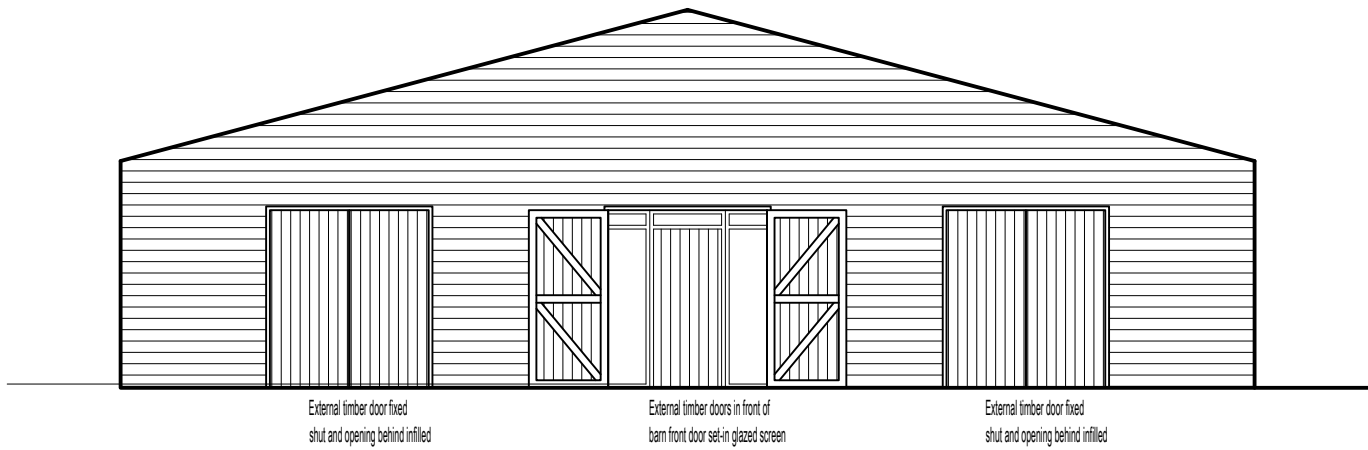

Front / South West Elevation

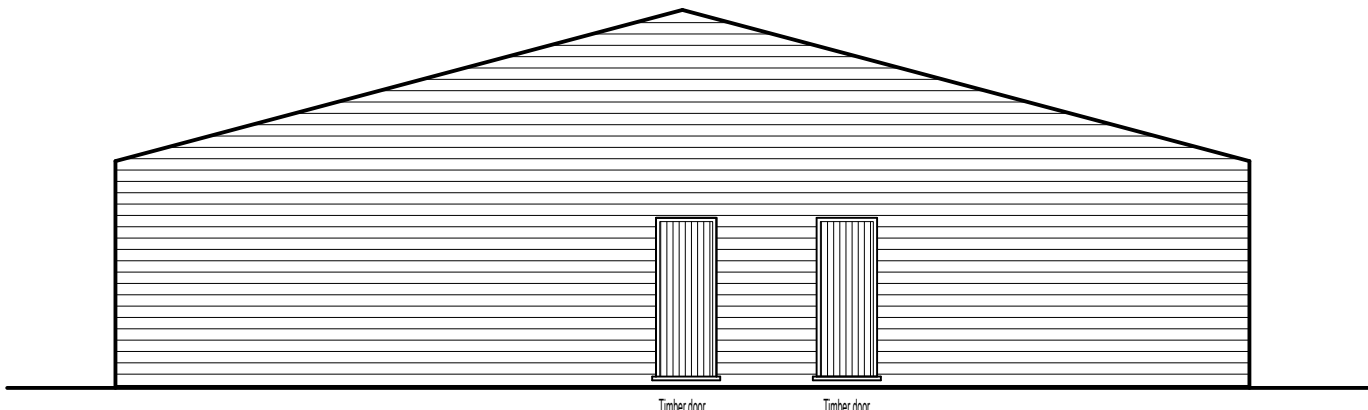

Rear / North East Elevation

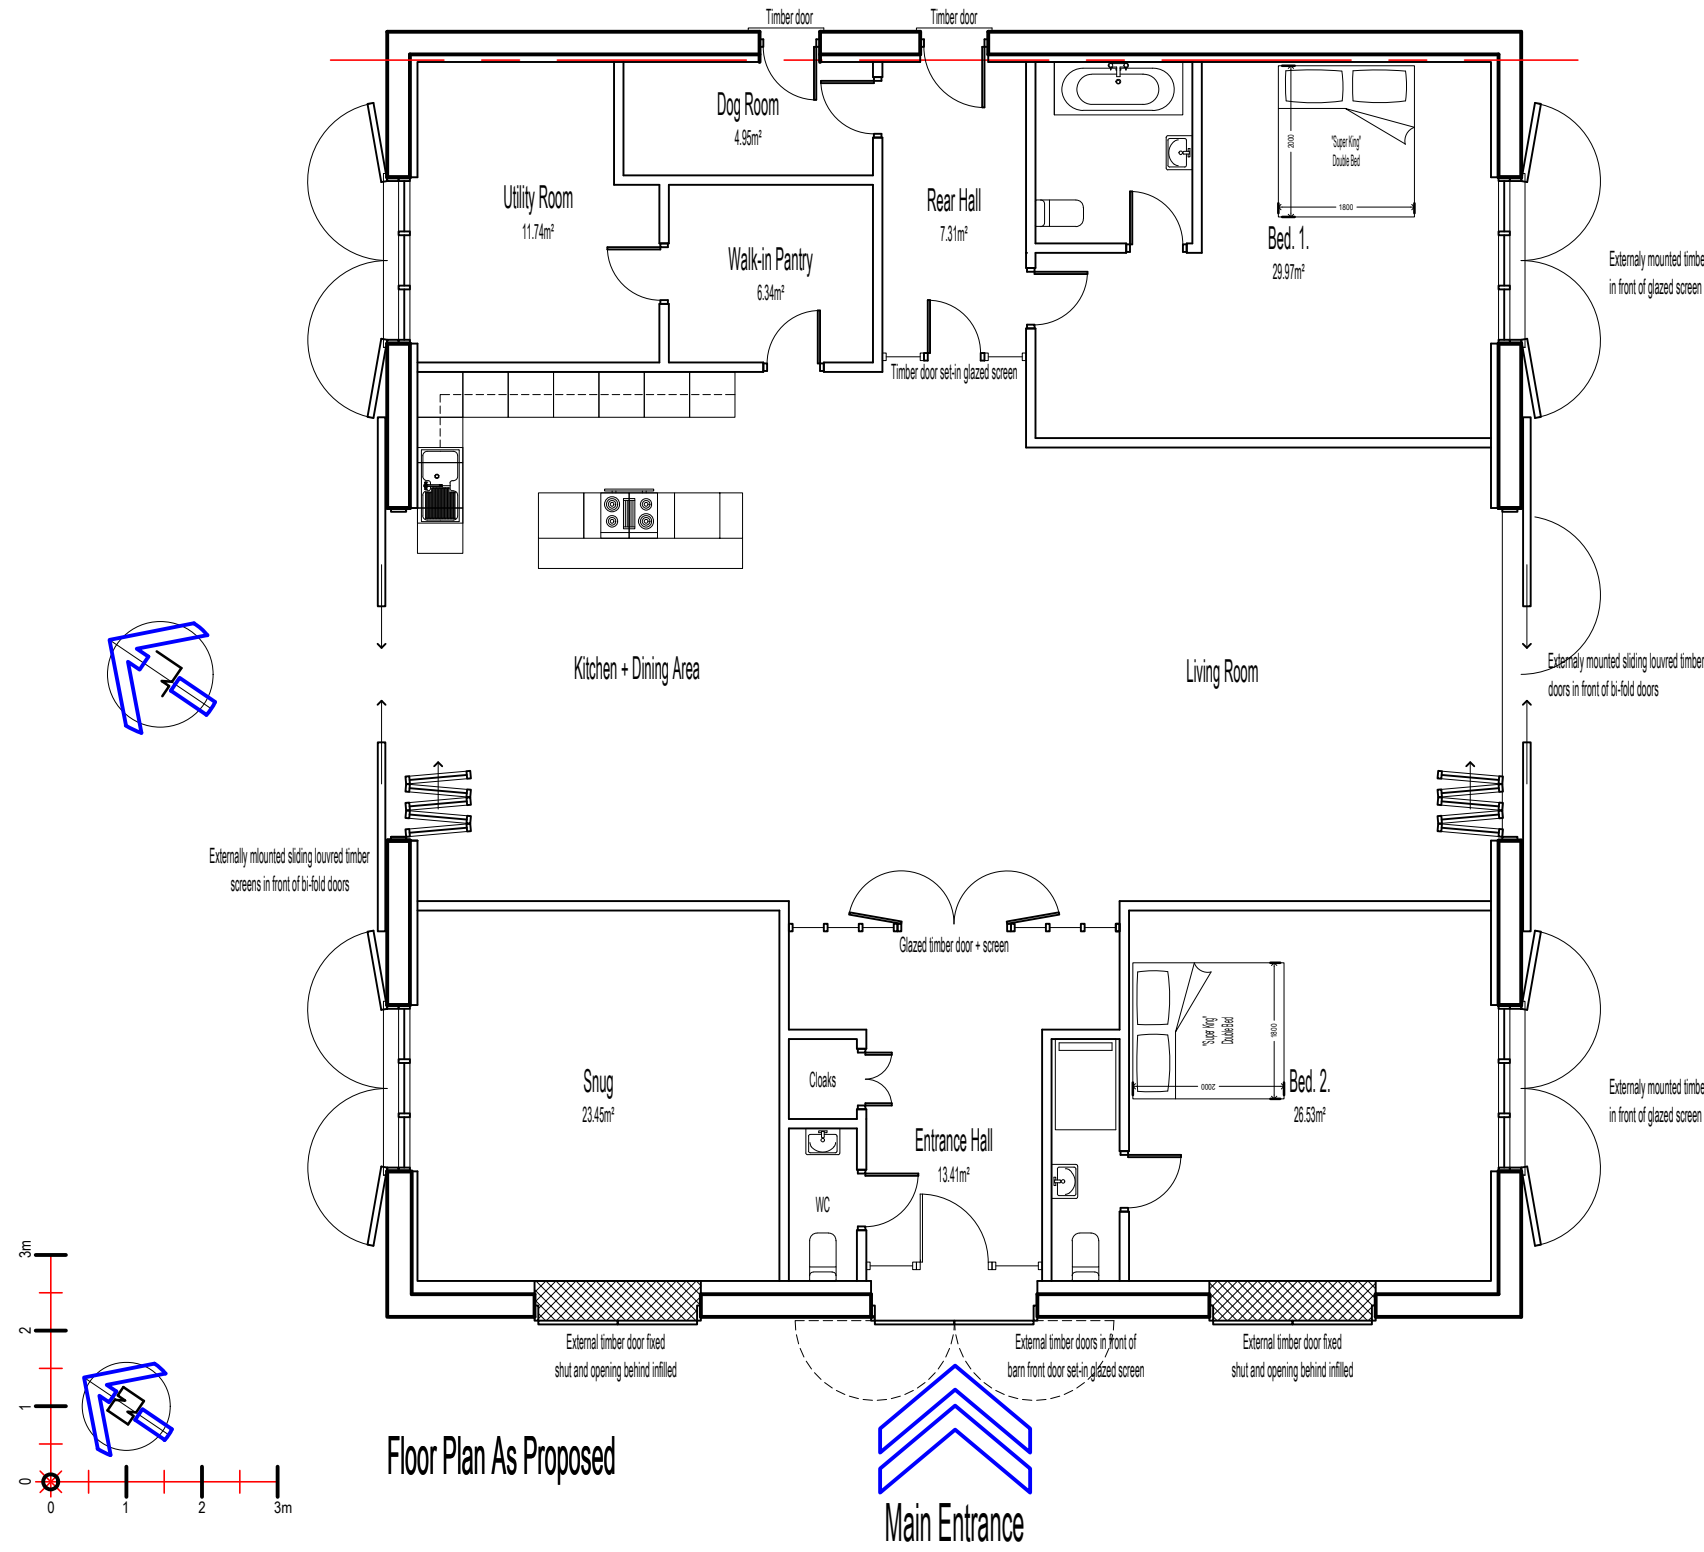

Floor Plan As Proposed



Left / North West Elevation



Right / South East Elevation

CONTRACTORS NOTES:
The contractor must check all dimensions on site and advise of any discrepancies
It is the contractors responsibility to ensure that all works are in compliance with the current requirements of statutory regulations: Building Regulations, British Standards etc.
IF IN DOUBT ASK!