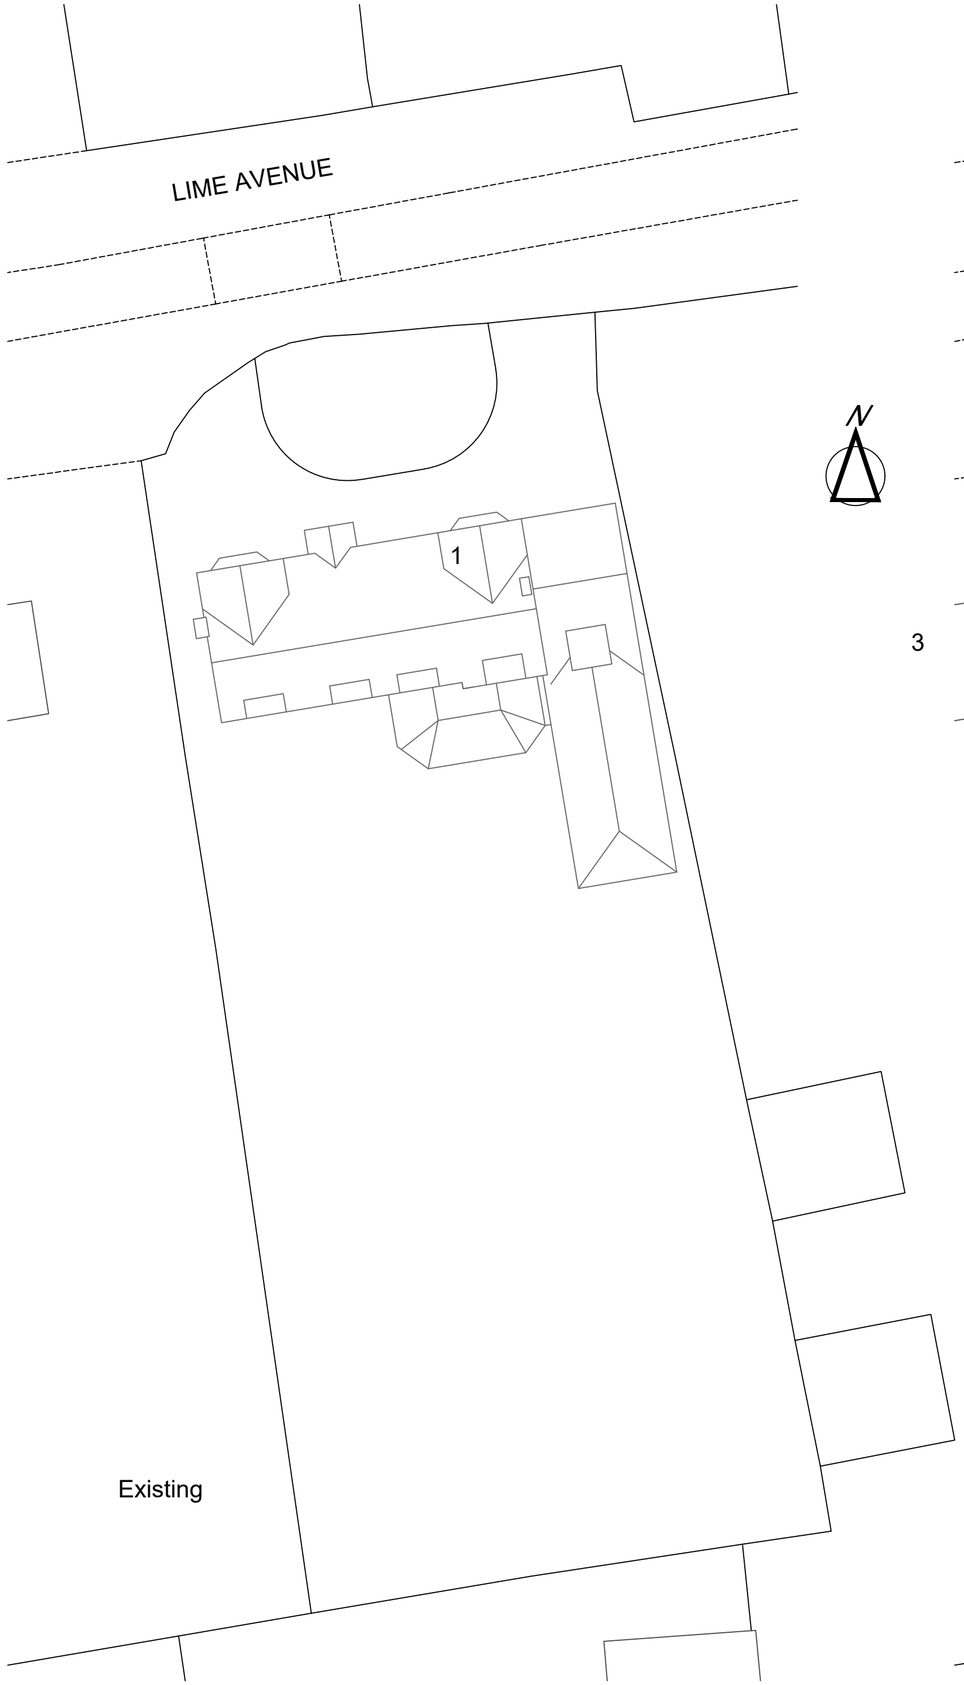

Existing

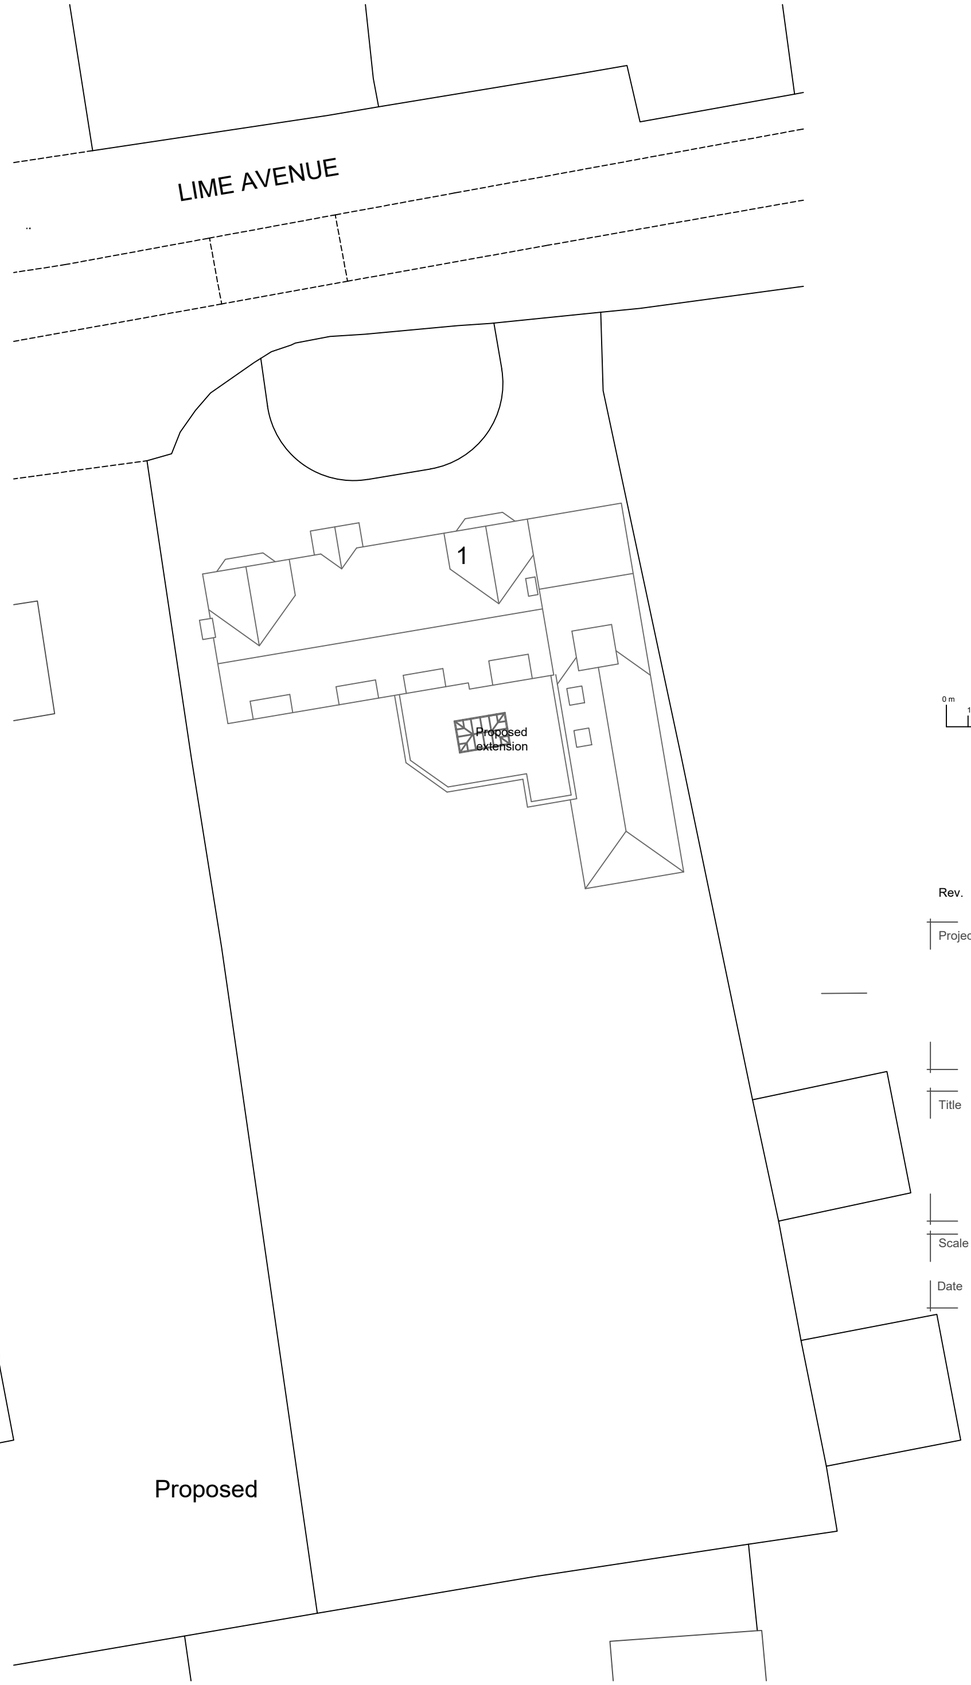

Proposed

Notes
All dimensions to be checked on site prior to the commencement of construction and any discrepancy reported to the construction manager.

This drawing may not be reproduced without written consent

All copyrights reserved

Metric drawing all imperial dimṡ approximate subcontractors MUST ensure they have the latest issue drawing before they commence work on site.

0 m 1 2 3 4 5 10

Rev. Date

Project
Proposed Extension
and Alterations
1 lime Avenue
Kimpton
Herts AL4 8LQ

Title
Existing and Proposed
Block Plans

Scale 1/200 (at A2)

Drg. No
1LA-03

Date May 2018

b l
architecture & design

The Studio 5 Chequers Cottages
Preston Herts SG4 7TY
Telephone 01462 433443 Fax 01462 451681
e-mail b.l.architect@btconnect.com