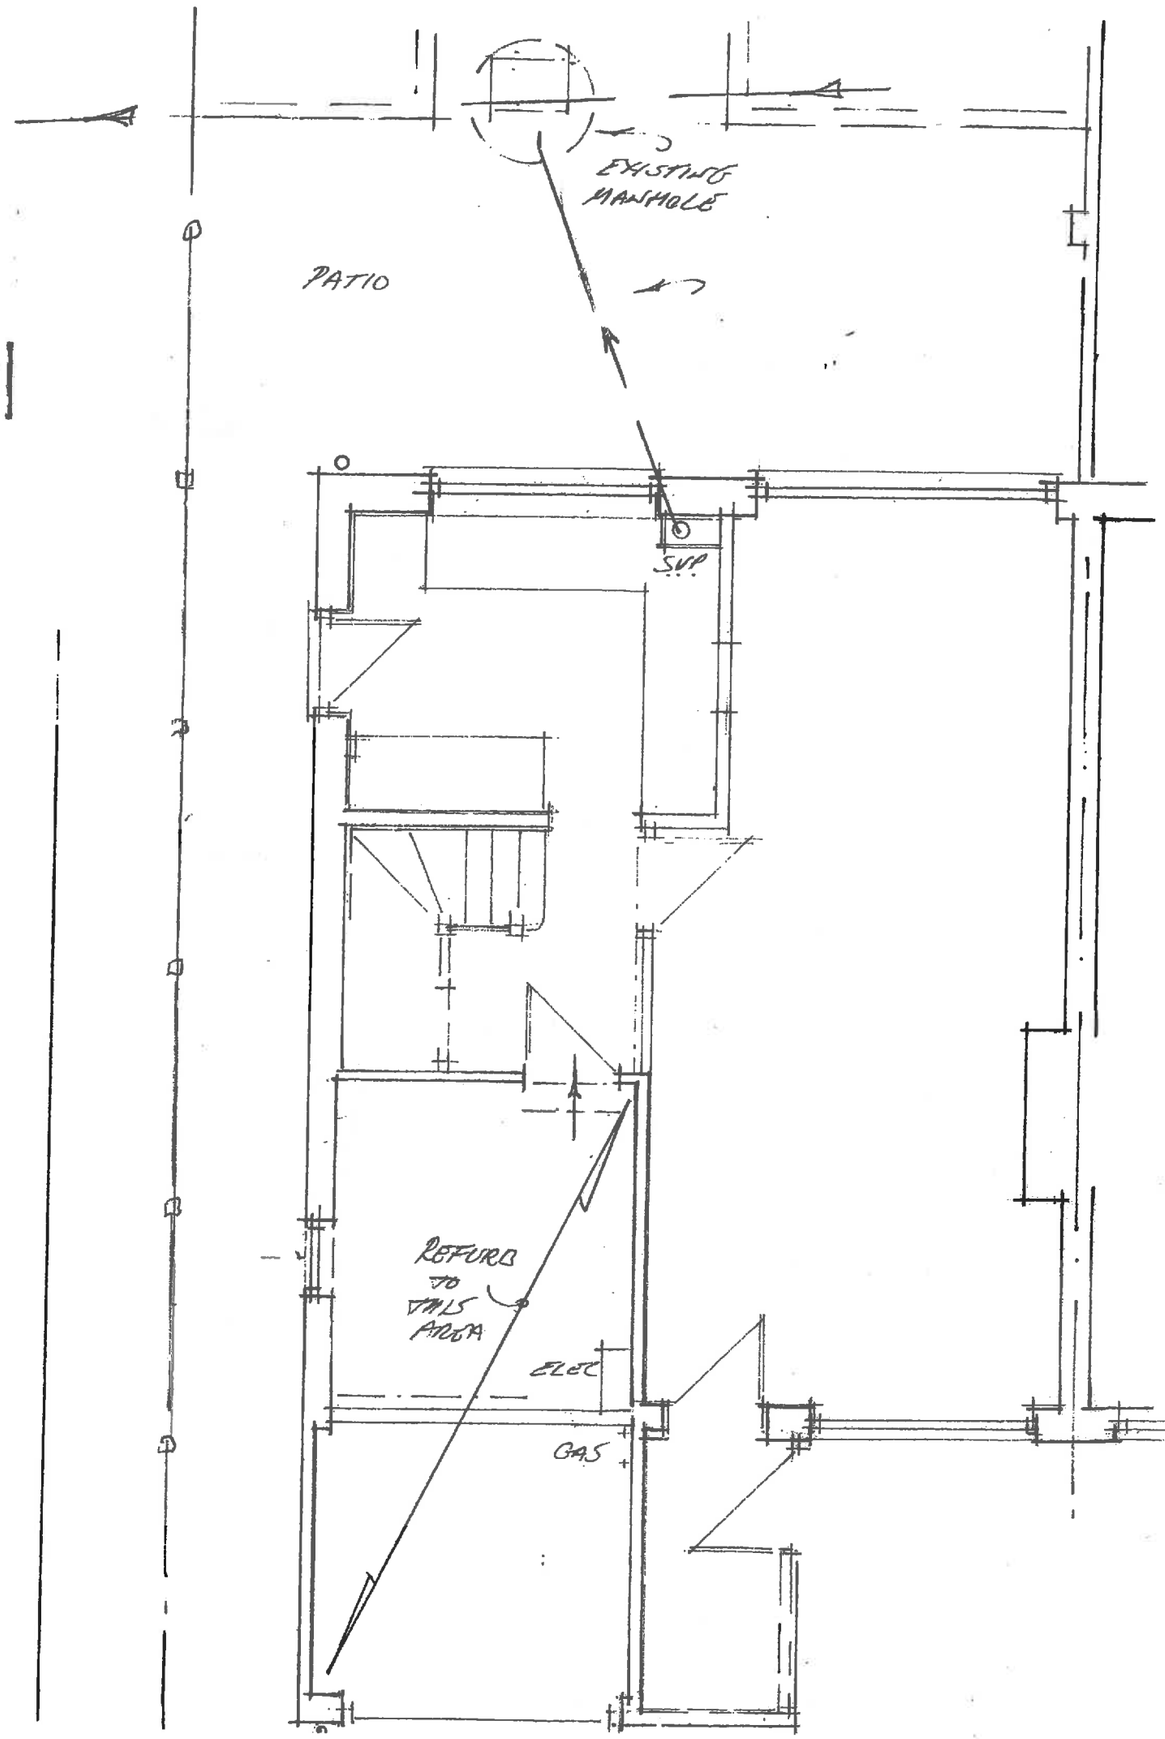

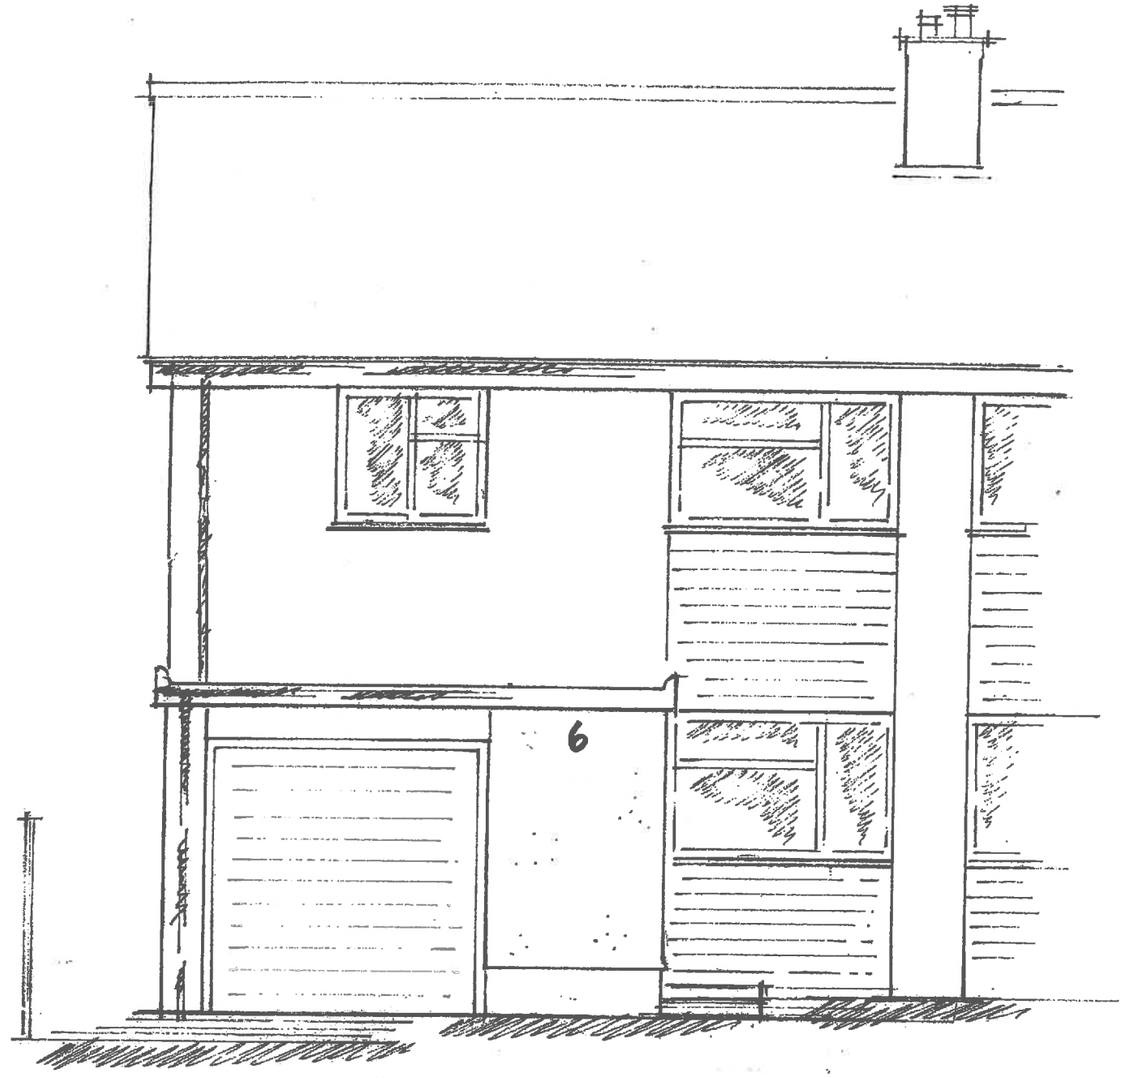

6 Latchmore Close, Hitchin
Proposed Garage Conversion

Existing House Plan & Front Elevation

1:50 Scale

Drg. No. - 6LC/01