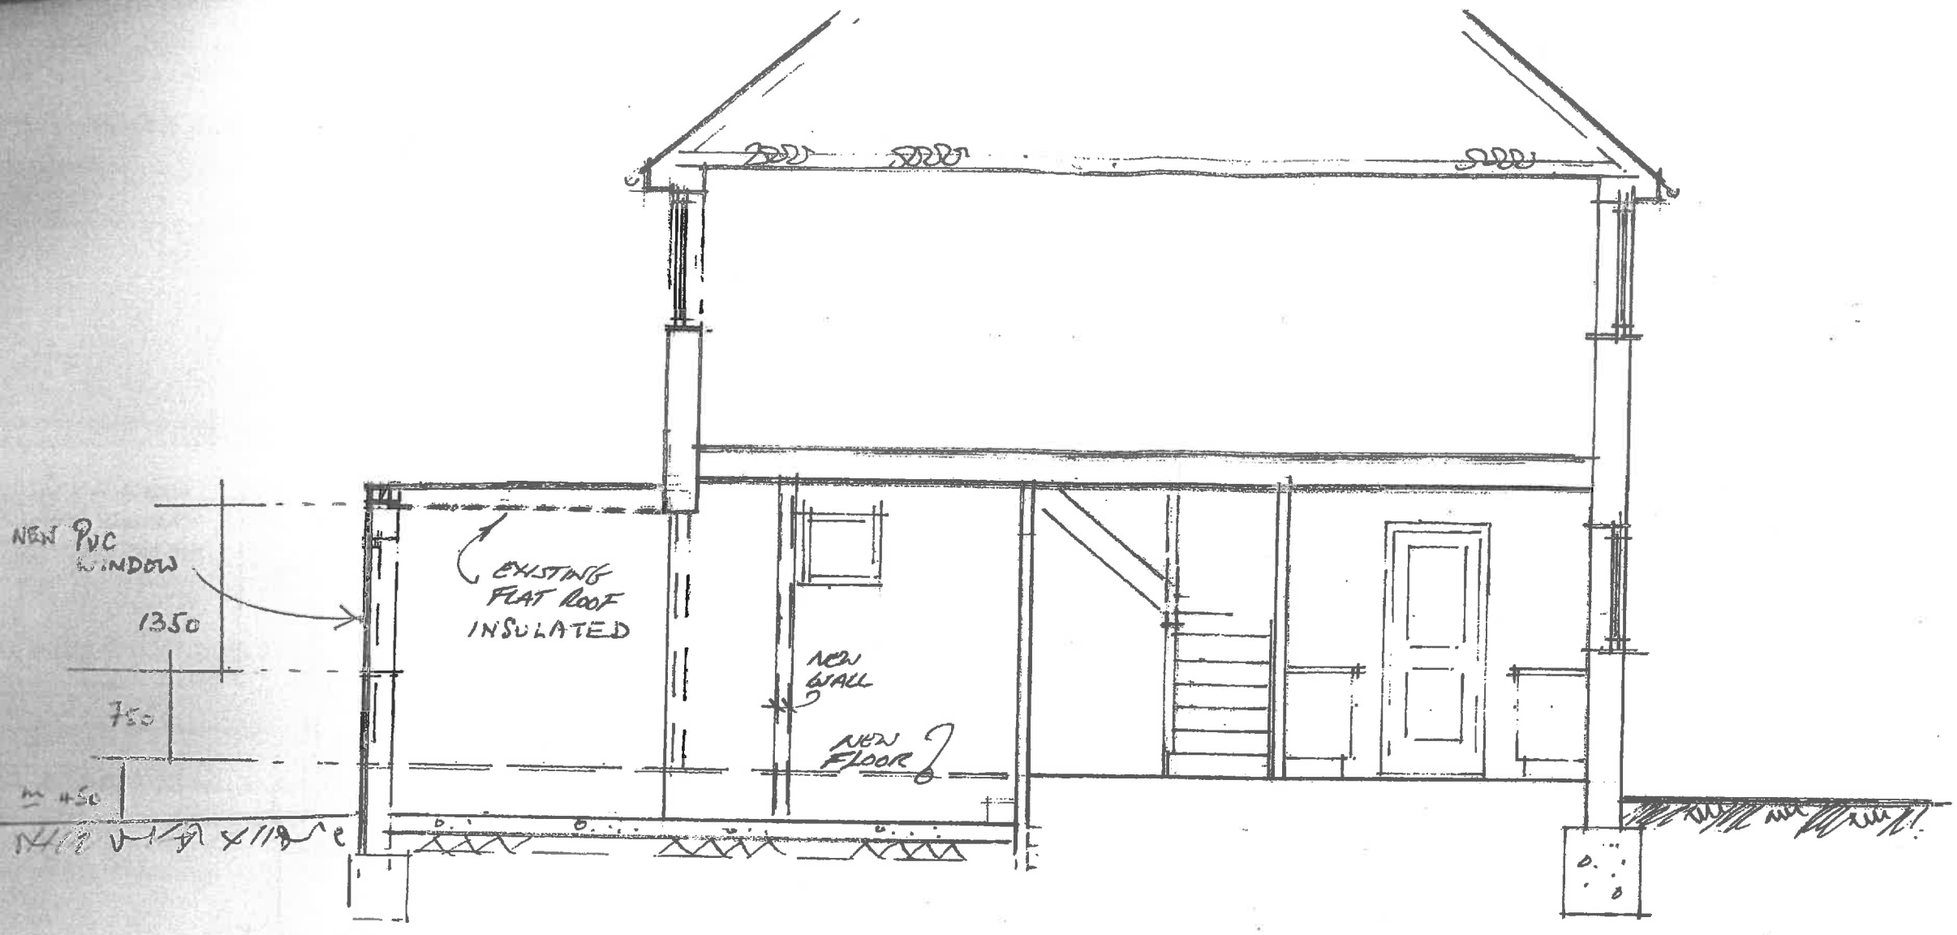

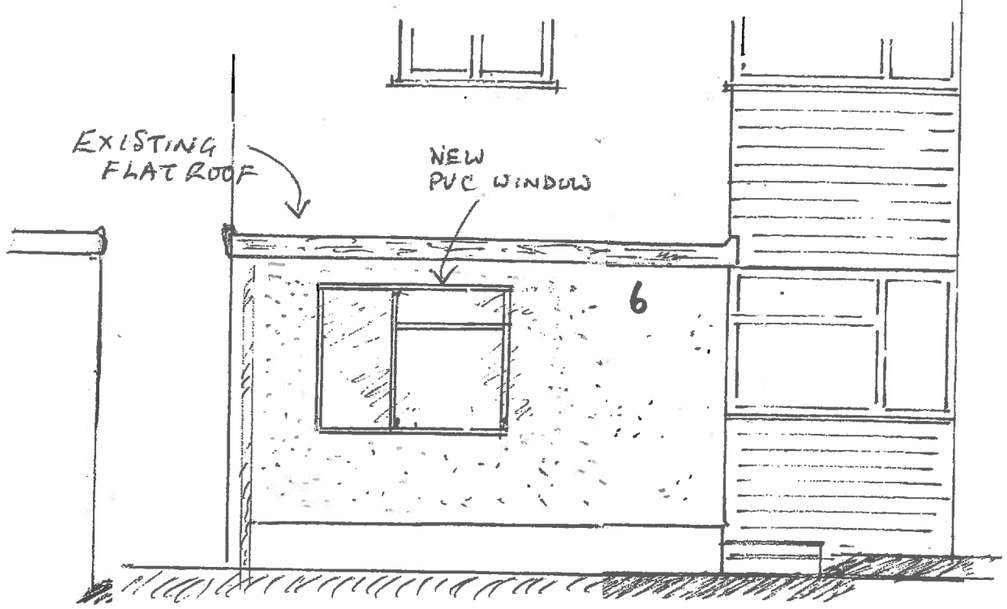

6 Latchmore Close, Hitchin
Proposed Garage Conversion

Section & Front Elevation - Proposed

1:50 Scale

Drg. No. - 6LC/02