TYPICAL WINDOW DETAIL
WITH 4-8-4 DOUBLE GLAZING
+ PLANT ON GLAZING BARS

SCALE 1:1

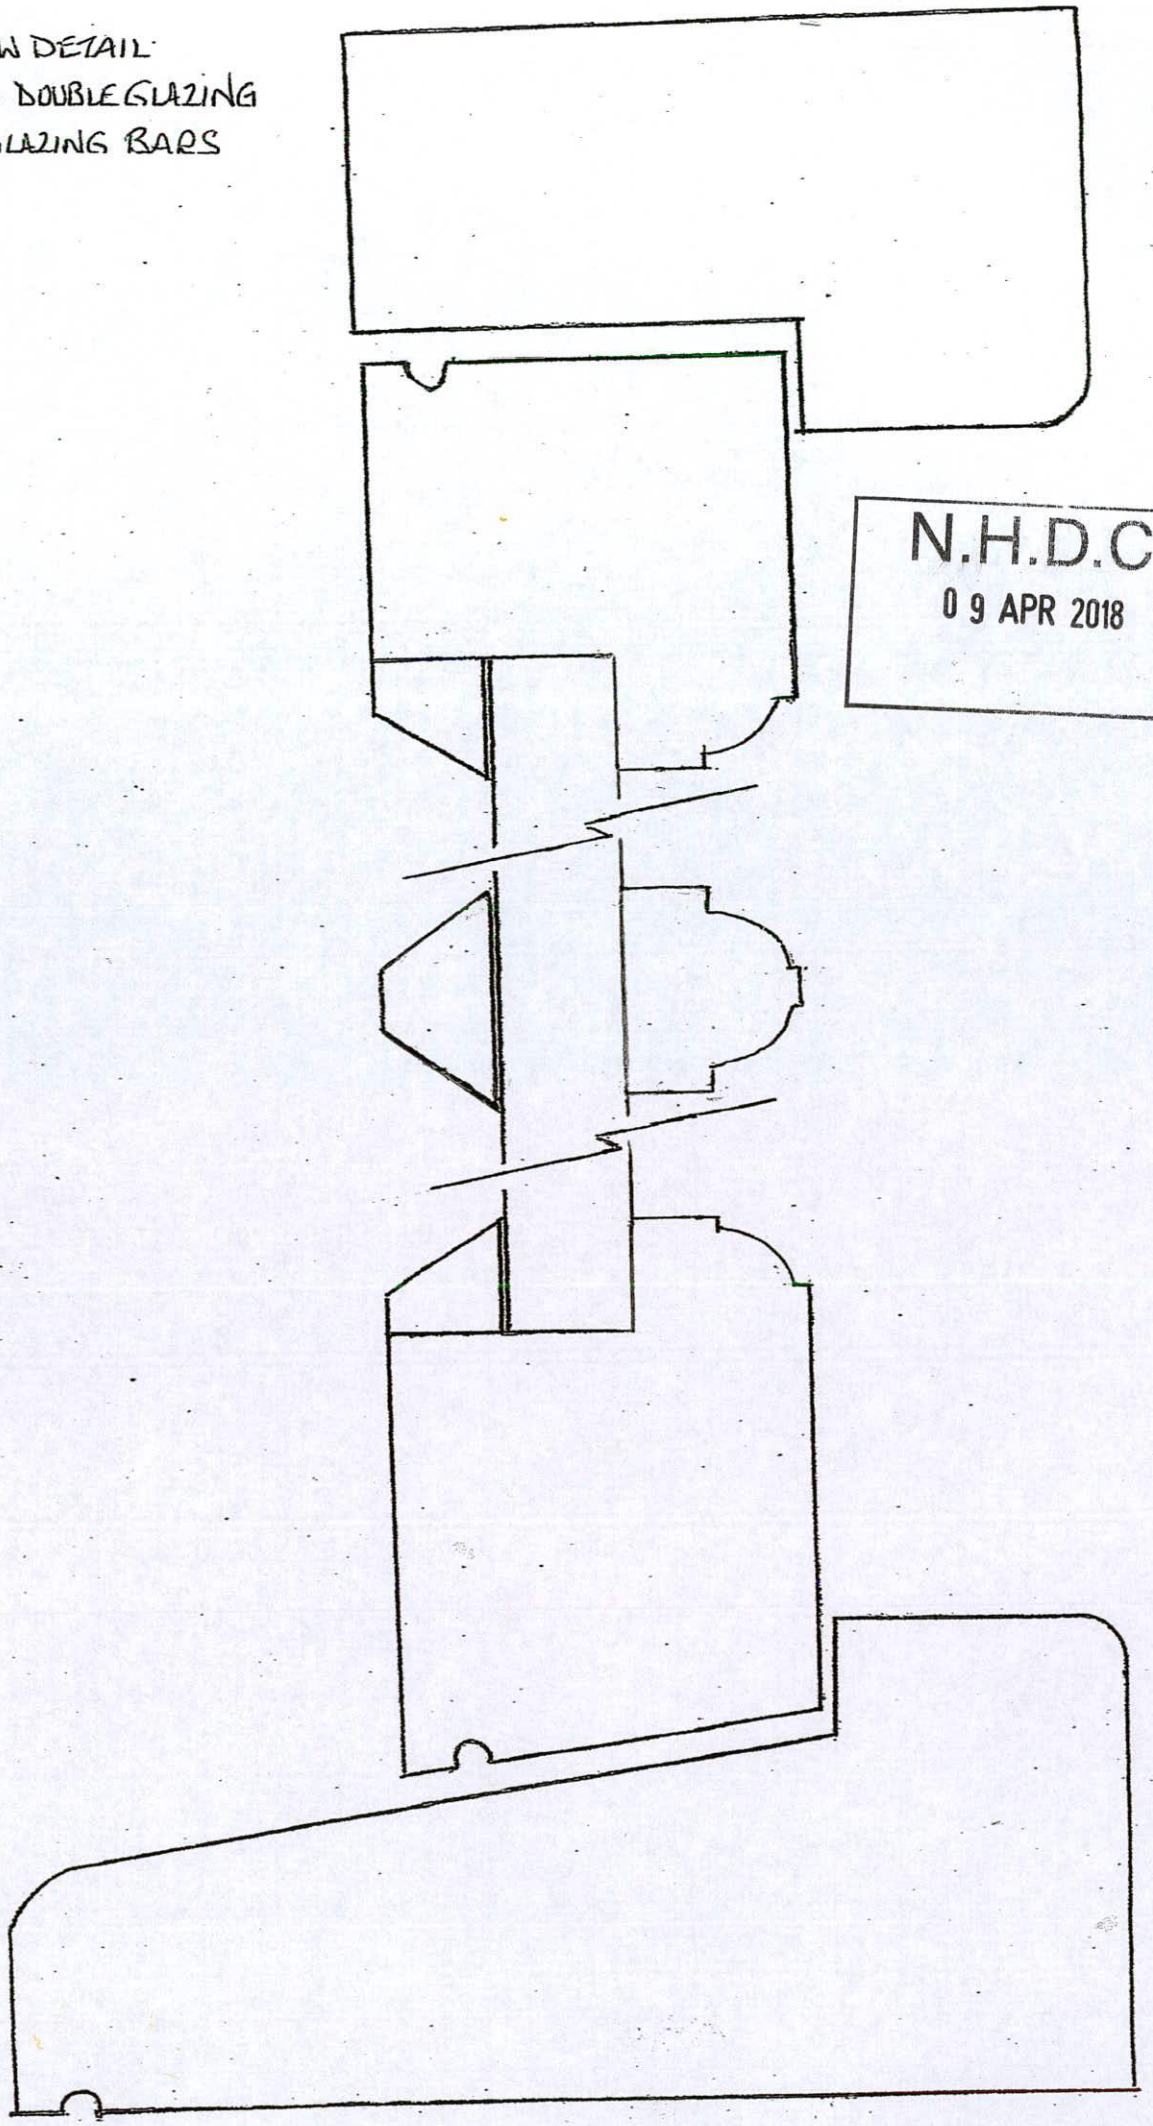

N.H.D.C.
09 APR 2018