




Existing Elevations 1:100

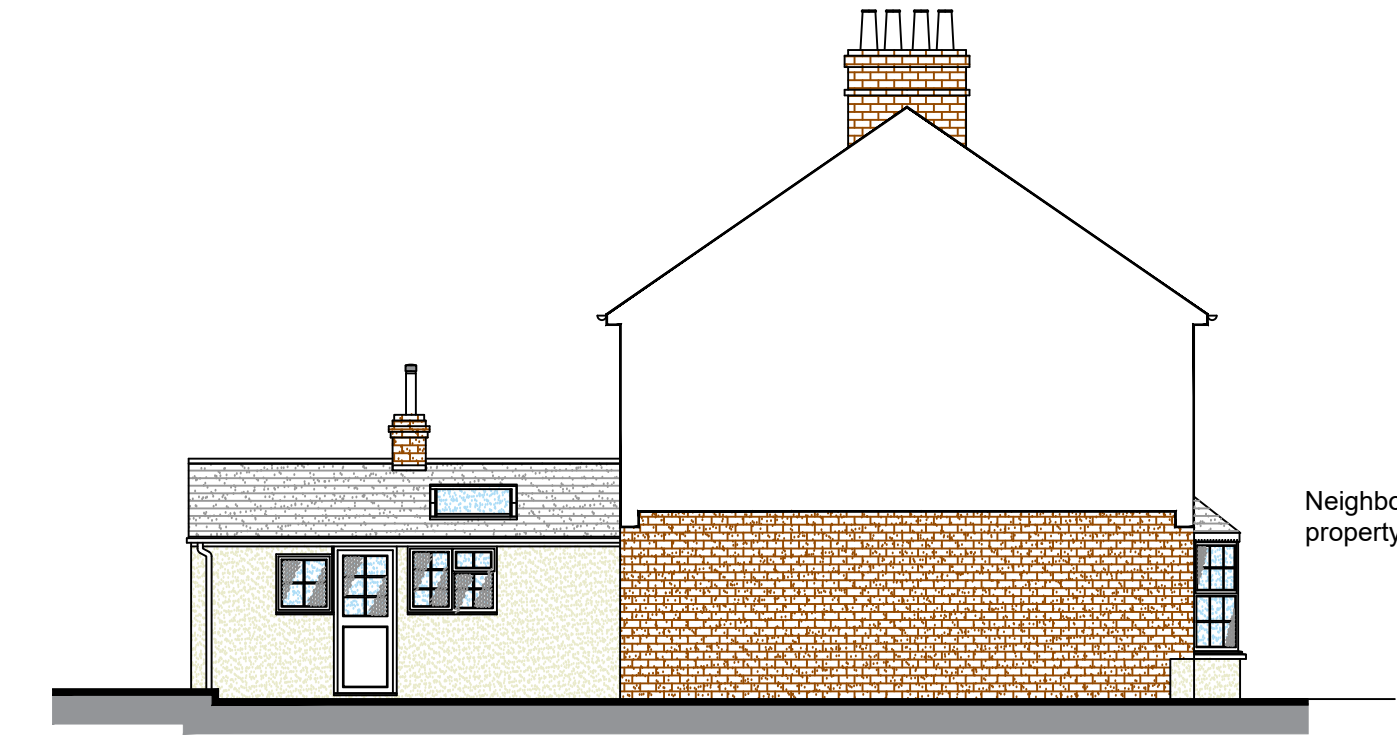


Side

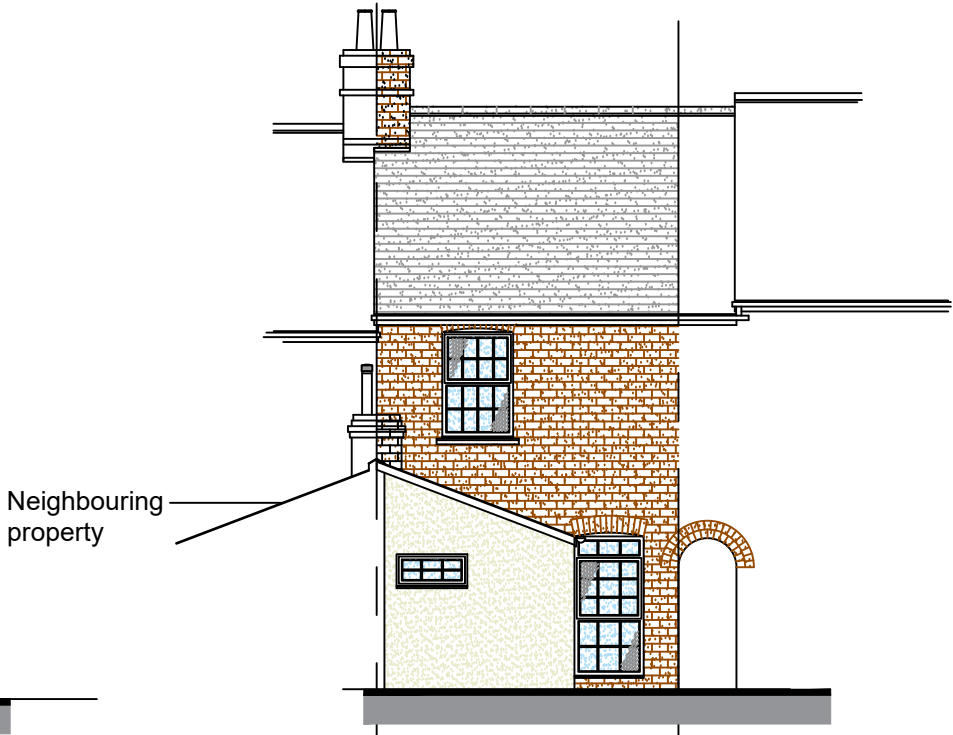

Rear

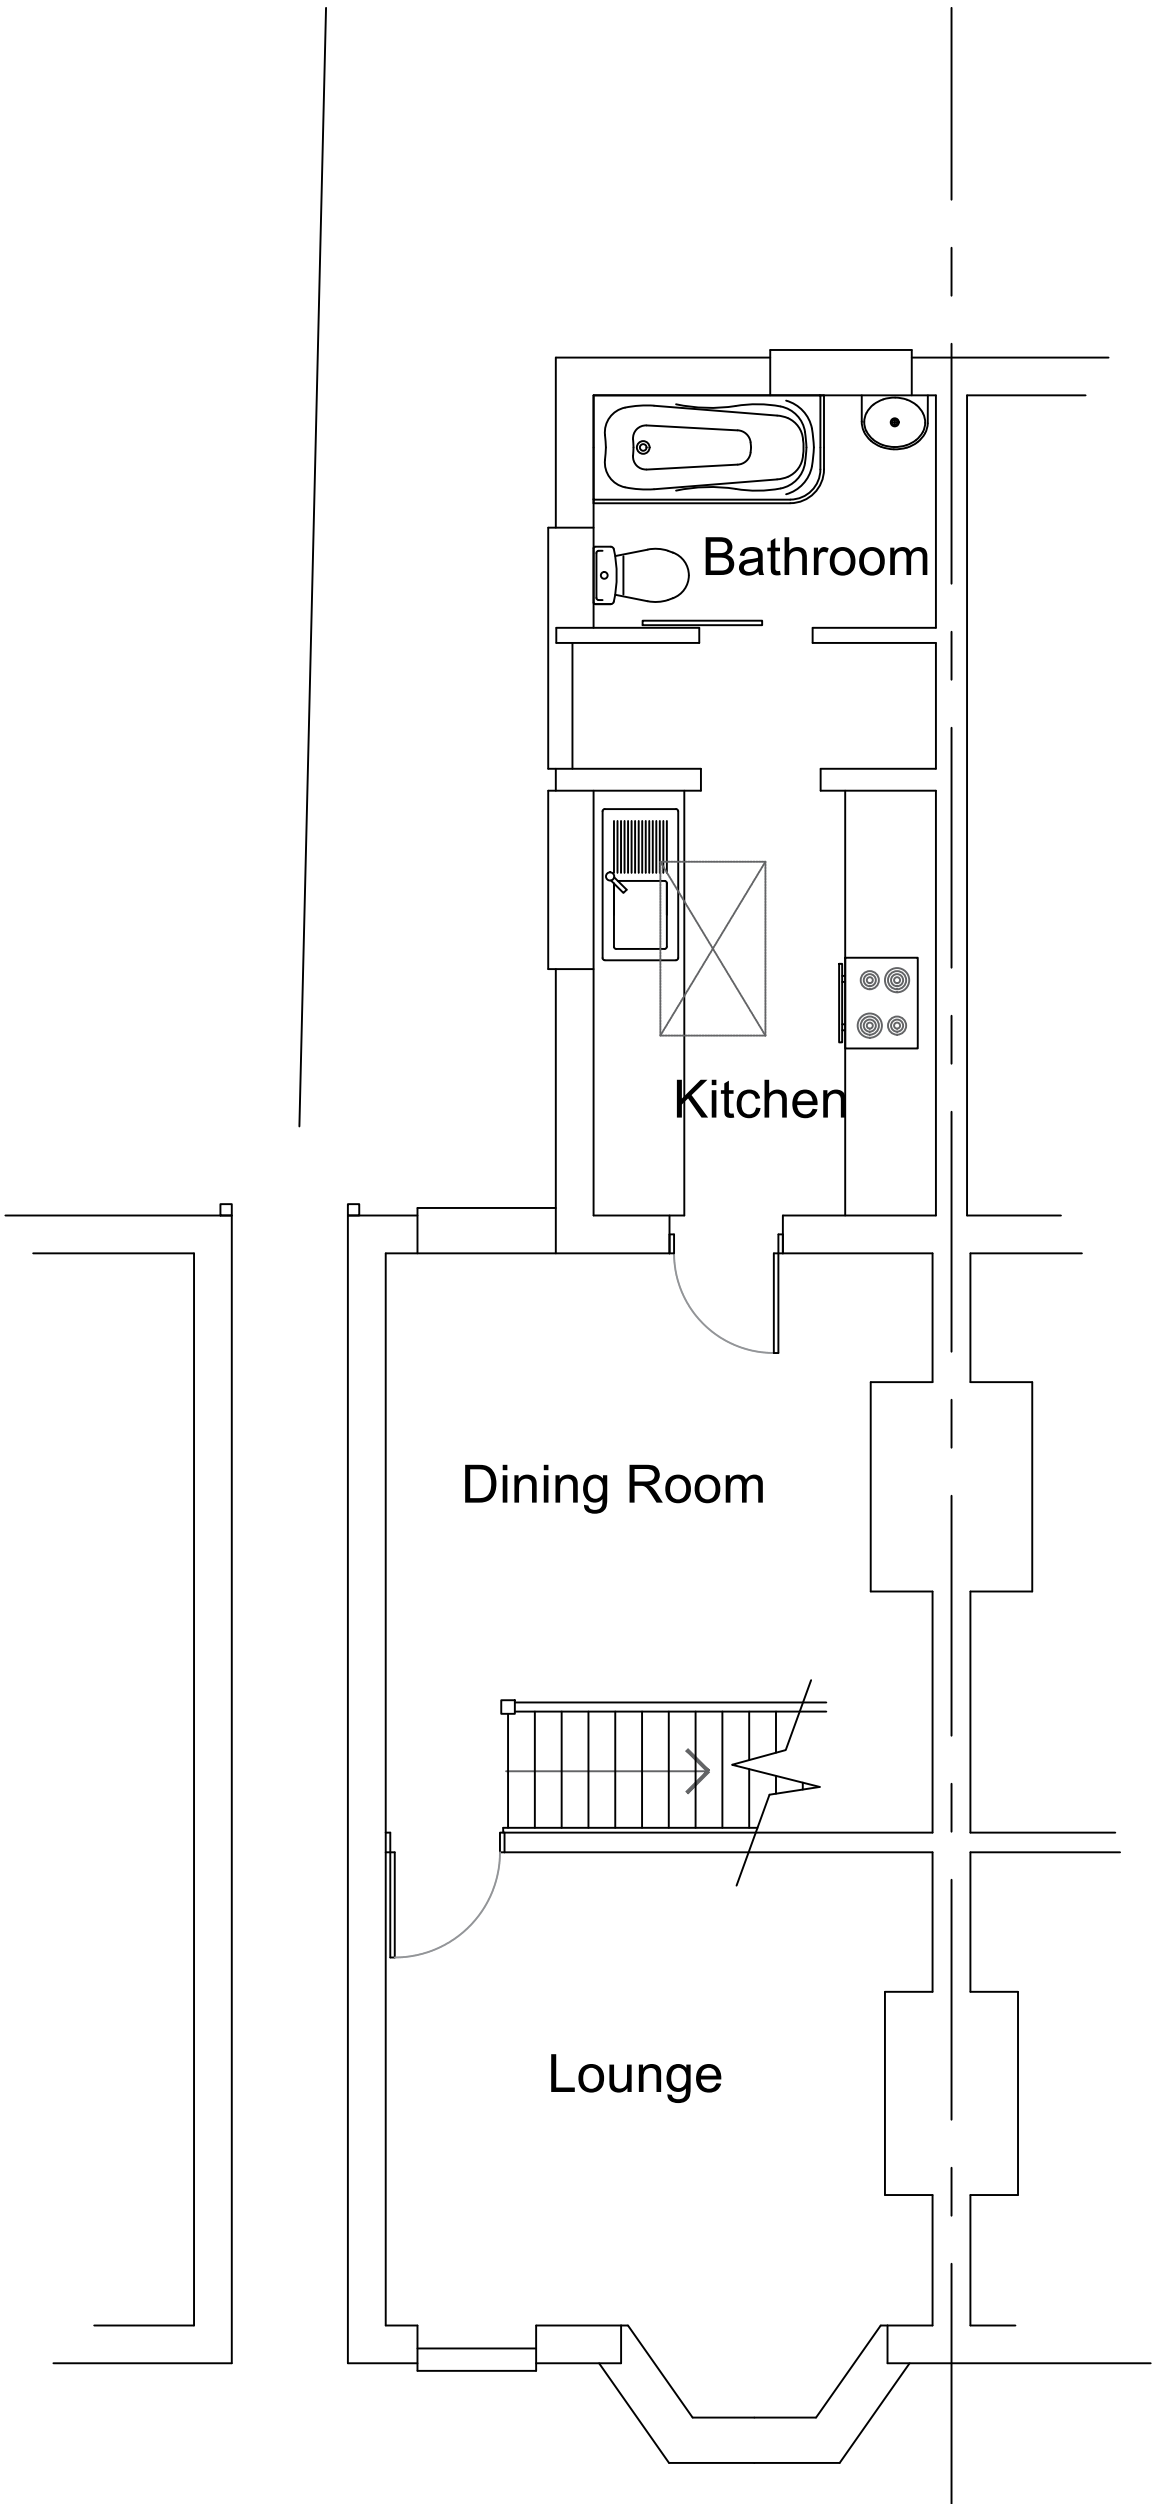

Existing Ground
Floor Plan 1:50

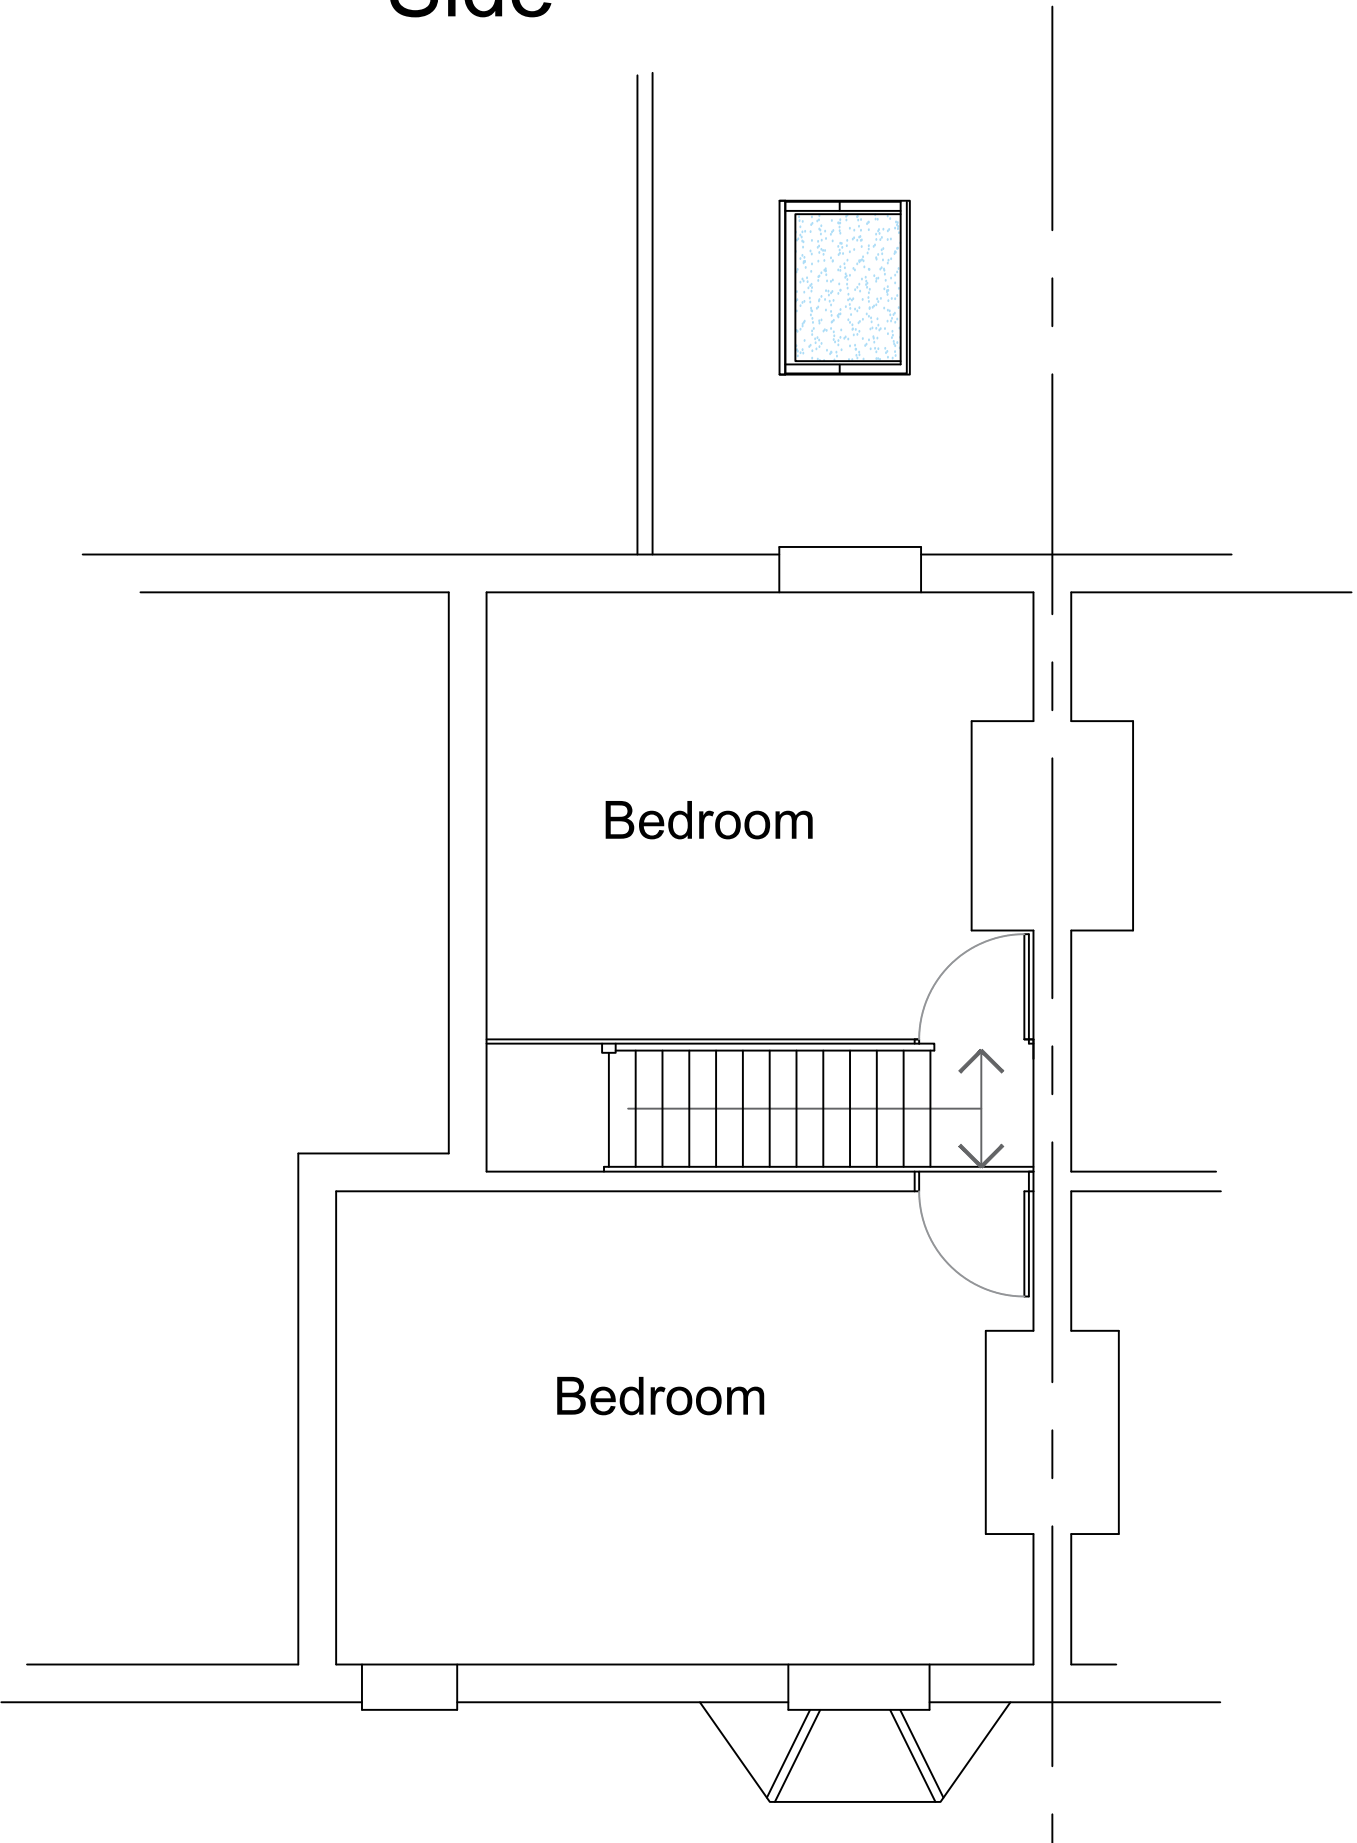

Existing First
Floor Plan 1:50

Architech Limited

Architectural and Building Consultants
Tel. 01462 634293 / 07768 123899

Project

27 St. Johns Road, Hitchin,
Hertfordshire

Title

Proposed Single Storey Side /
Rear Extension

Date

June 2025

Scale

1:50 1:100

Status

Planning

2025 / 27 / 02

A2