

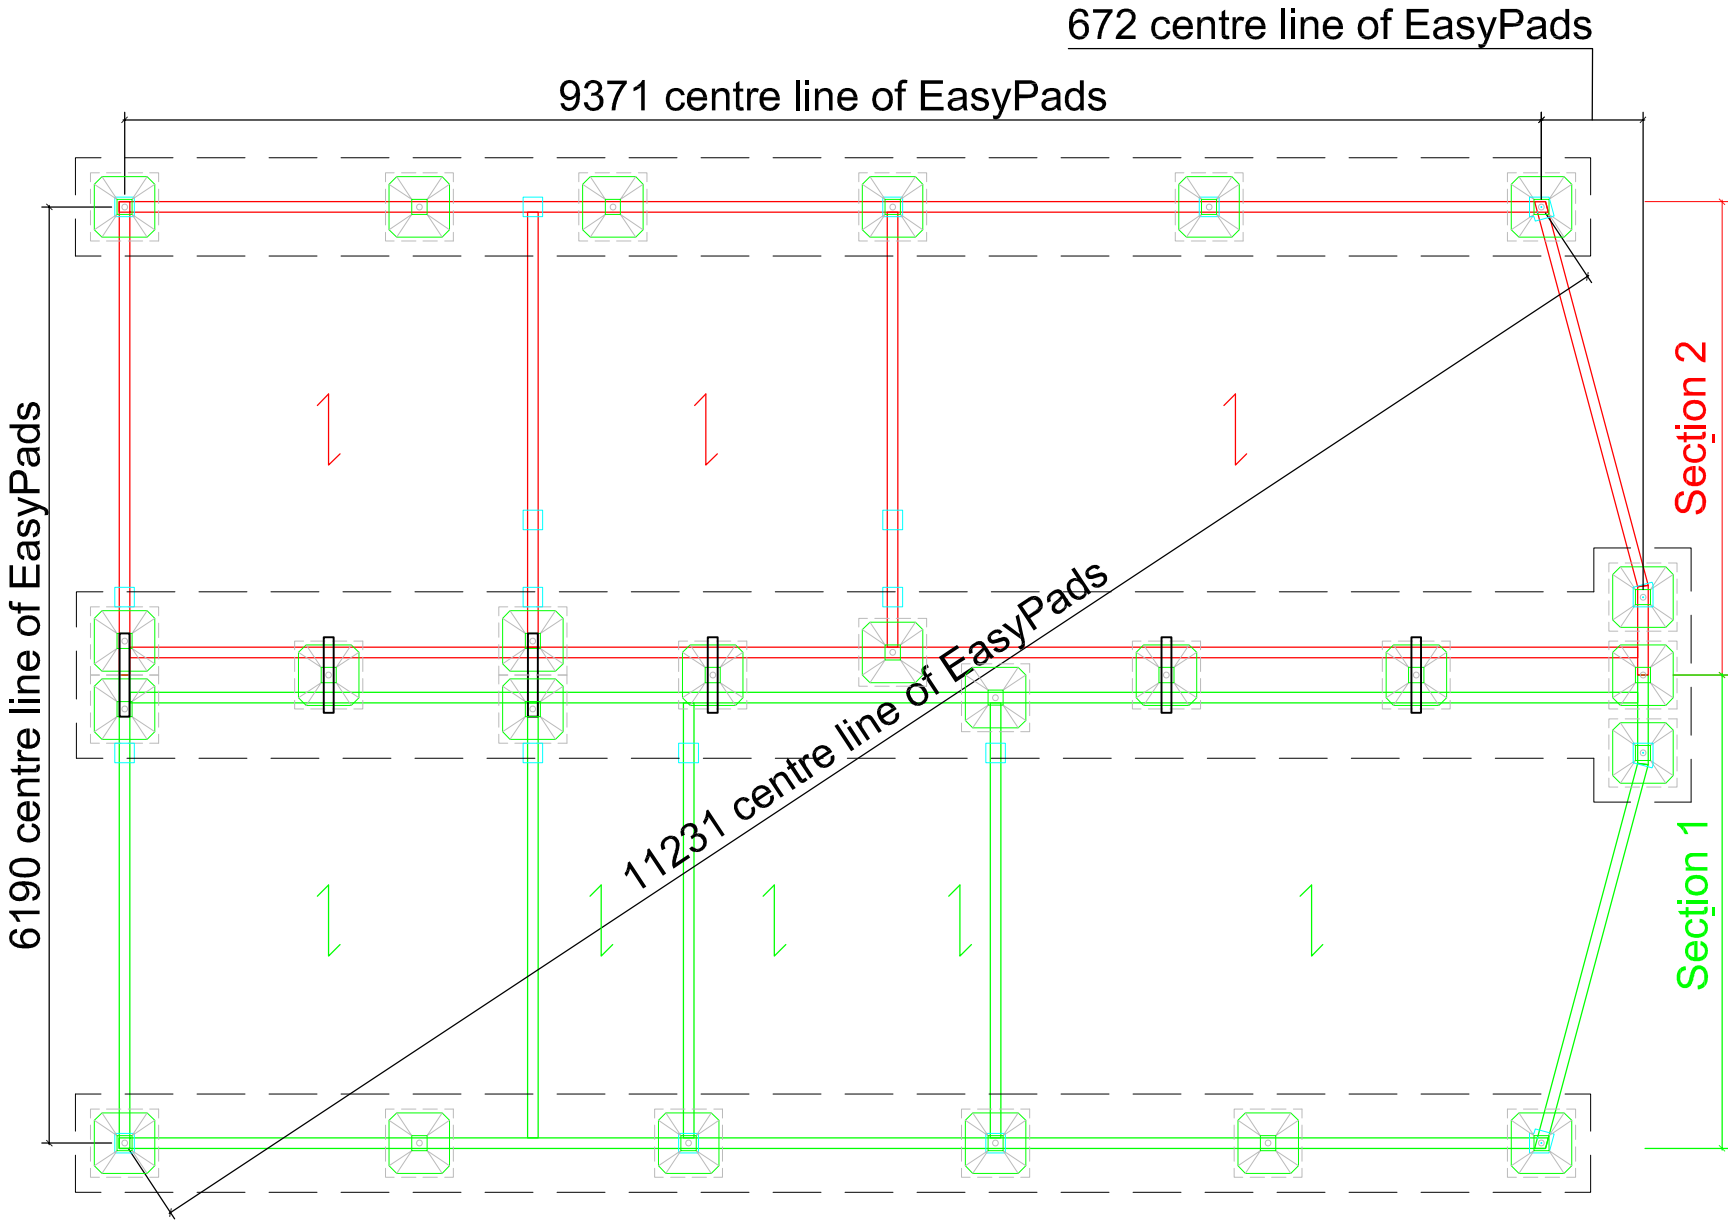


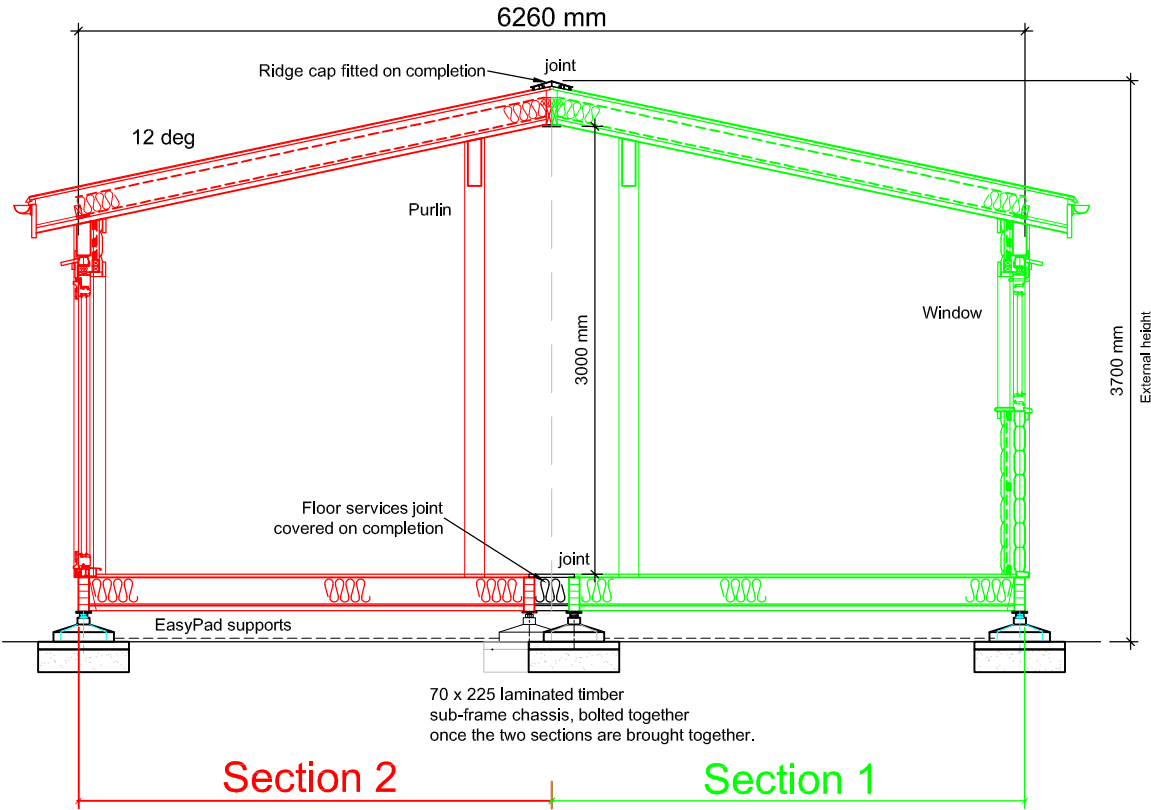

Chassis Support System

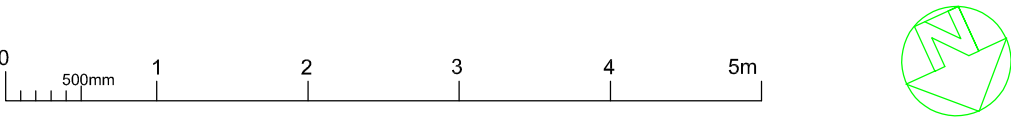

Mobile Home Cross Section

Client Mrs. D. Ball, 100 Whinbush Road, Hitchin, SG5 1PN			
Project Transportable mobile home to BS3632:2023 Chassis Support System and Mobile Home Cross Section			
Scale (for Planning purposes only)	Drawn	Checked	Date
1:50 @ A3	pf	kk	02.07.2025
The copyright of this drawing remains the property of Norwegian Log Buildings Ltd and must not be transferred to a third party without the written permission of the copyright holders. © Copyright.			
Drg. No.	225069-05		Rev.