


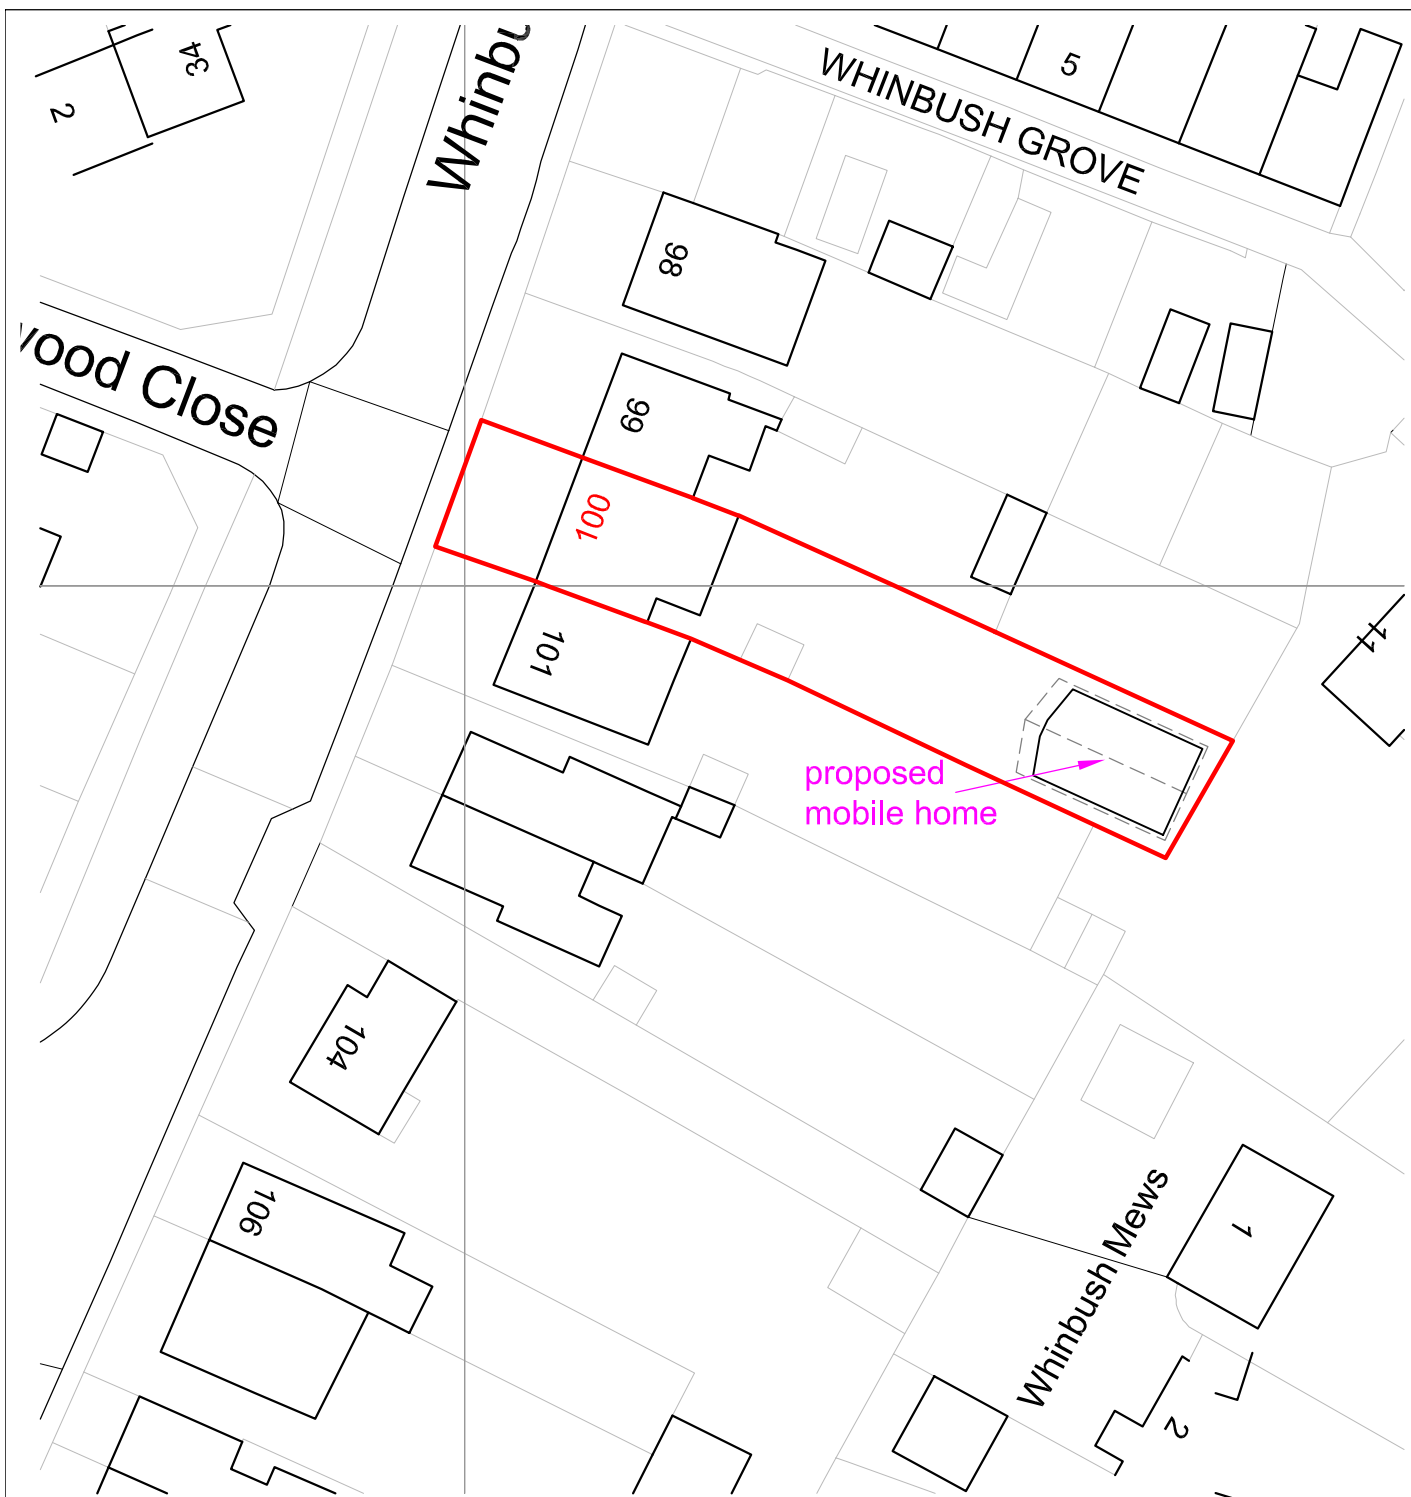

Ordnance Survey Crown Copyright (2025)
All rights reserved, Norwegian Log Buildings Ltd.
Licence Number 100058781
Scale only for Planning Purposes

NorwegianLog BUILDINGS FOR LIFE Norwegian Log Buildings Limited 230 London Road Reading RG6 1AH 0118 966 9236 sales@norwegianlog.co.uk www.norwegianlog.co.uk				Drawing Title			
				Mrs. D. Ball,			
				100 Whinbush Road, Hitchin, SG5 1PN			
				Transportable Mobile Home to BS3632:2023			
				BLOCK PLAN			
				Scale	Drawn	Checked	Date
	Issue	Date	Revision	1:500 @ A4	pf	kk	02.07.2025
Scale for Planning purposes only			Drg. No.				Rev.
© Copyright.			225069-04				