
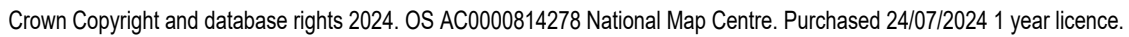


ALL DIMENSIONS TO BE CHECKED ON SITE AS WORK COMMENCES AND ANY OMISSIONS OR DISCREPANCIES TO BE REPORTED TO BHD IMMEDIATELY.
ARCHITECTS @ BHD LTD 2023 ALL RIGHTS RESERVED.

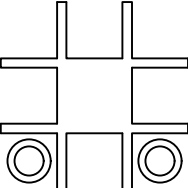

 bhd ARCHITECTS @ BHD LTD FIRST FLOOR, 12 CHURCH SQUARE LEIGHTON BUZZARD, BEDS, LU7 1AE Tel: 01525 854770 Email: info@bhd.uk.com Website: www.bhd.uk.com		PROJECT: HEATH ROAD BREACHWOOD GREEN — —	
DRAWING TITLE: LOCATION PLAN — —	SCALE: 1:1250		PROJECT CODE: 2427
	DRAW DATE: DRAWN: CHECKED: 02.12.24 HH —		DRAWING NUMBER: LO—01
DRAWING STATUS: LOCATION	REVISION DATE: DRAWN: CHECKED: — — —		REVISION: — PAPER SIZE: A4